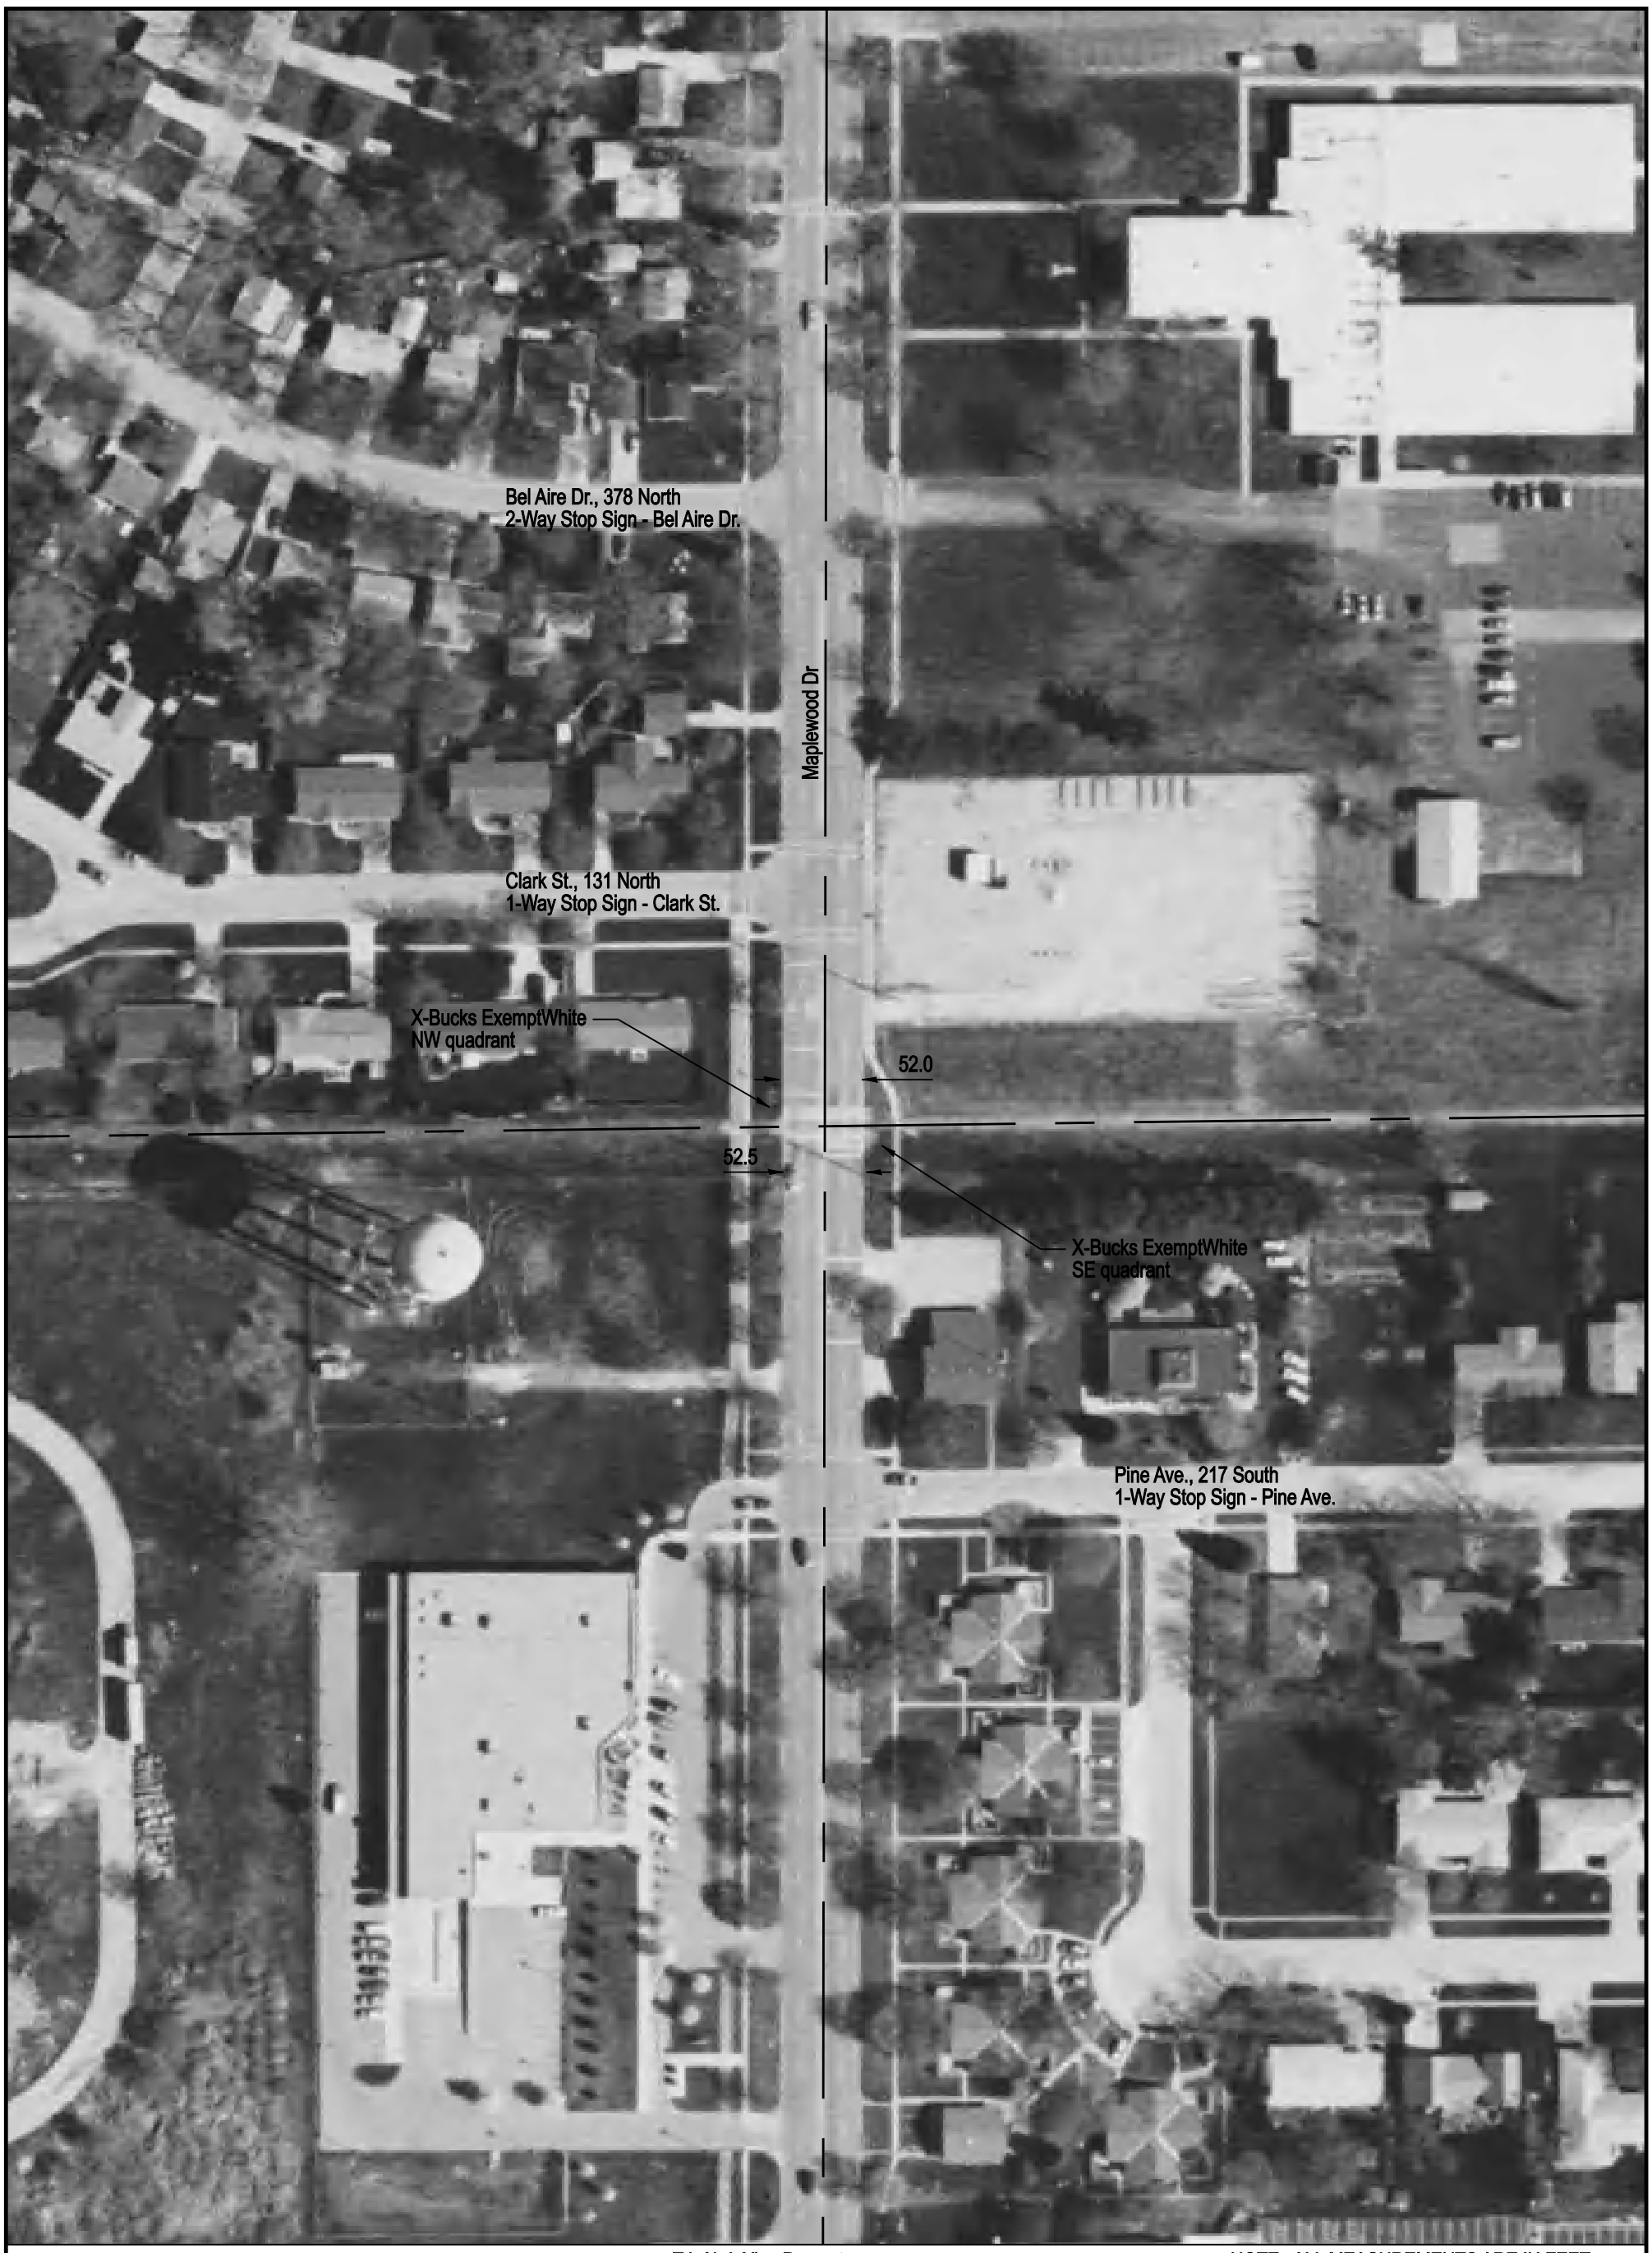

Trk Abd; Xing Present

NOTE: ALL MEASUREMENTS ARE IN FEET

DOT/AAR Inventory #: 289255X

Location: Champaign Co., In Rantoul, IL

Lat/Long: 40° 18' 56"/-88° 8' 11"

Railroad Milepost - Line: 34.15-Q

Crossing Angle (Deg.): 90

Crossing Width (By Track): 52.0

Number of Tracks: 1

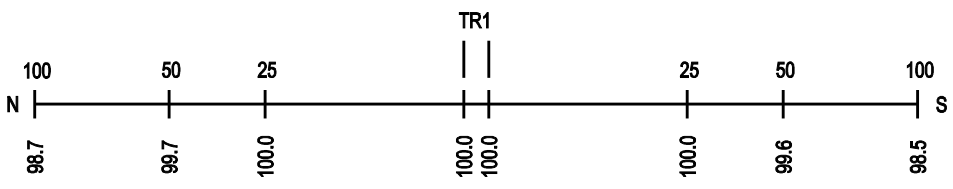
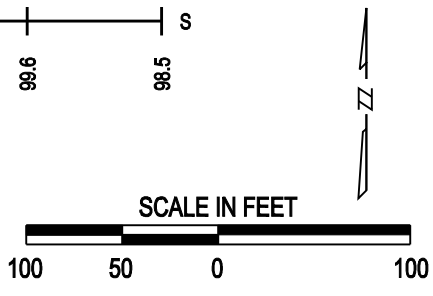
ROAD PROFILE