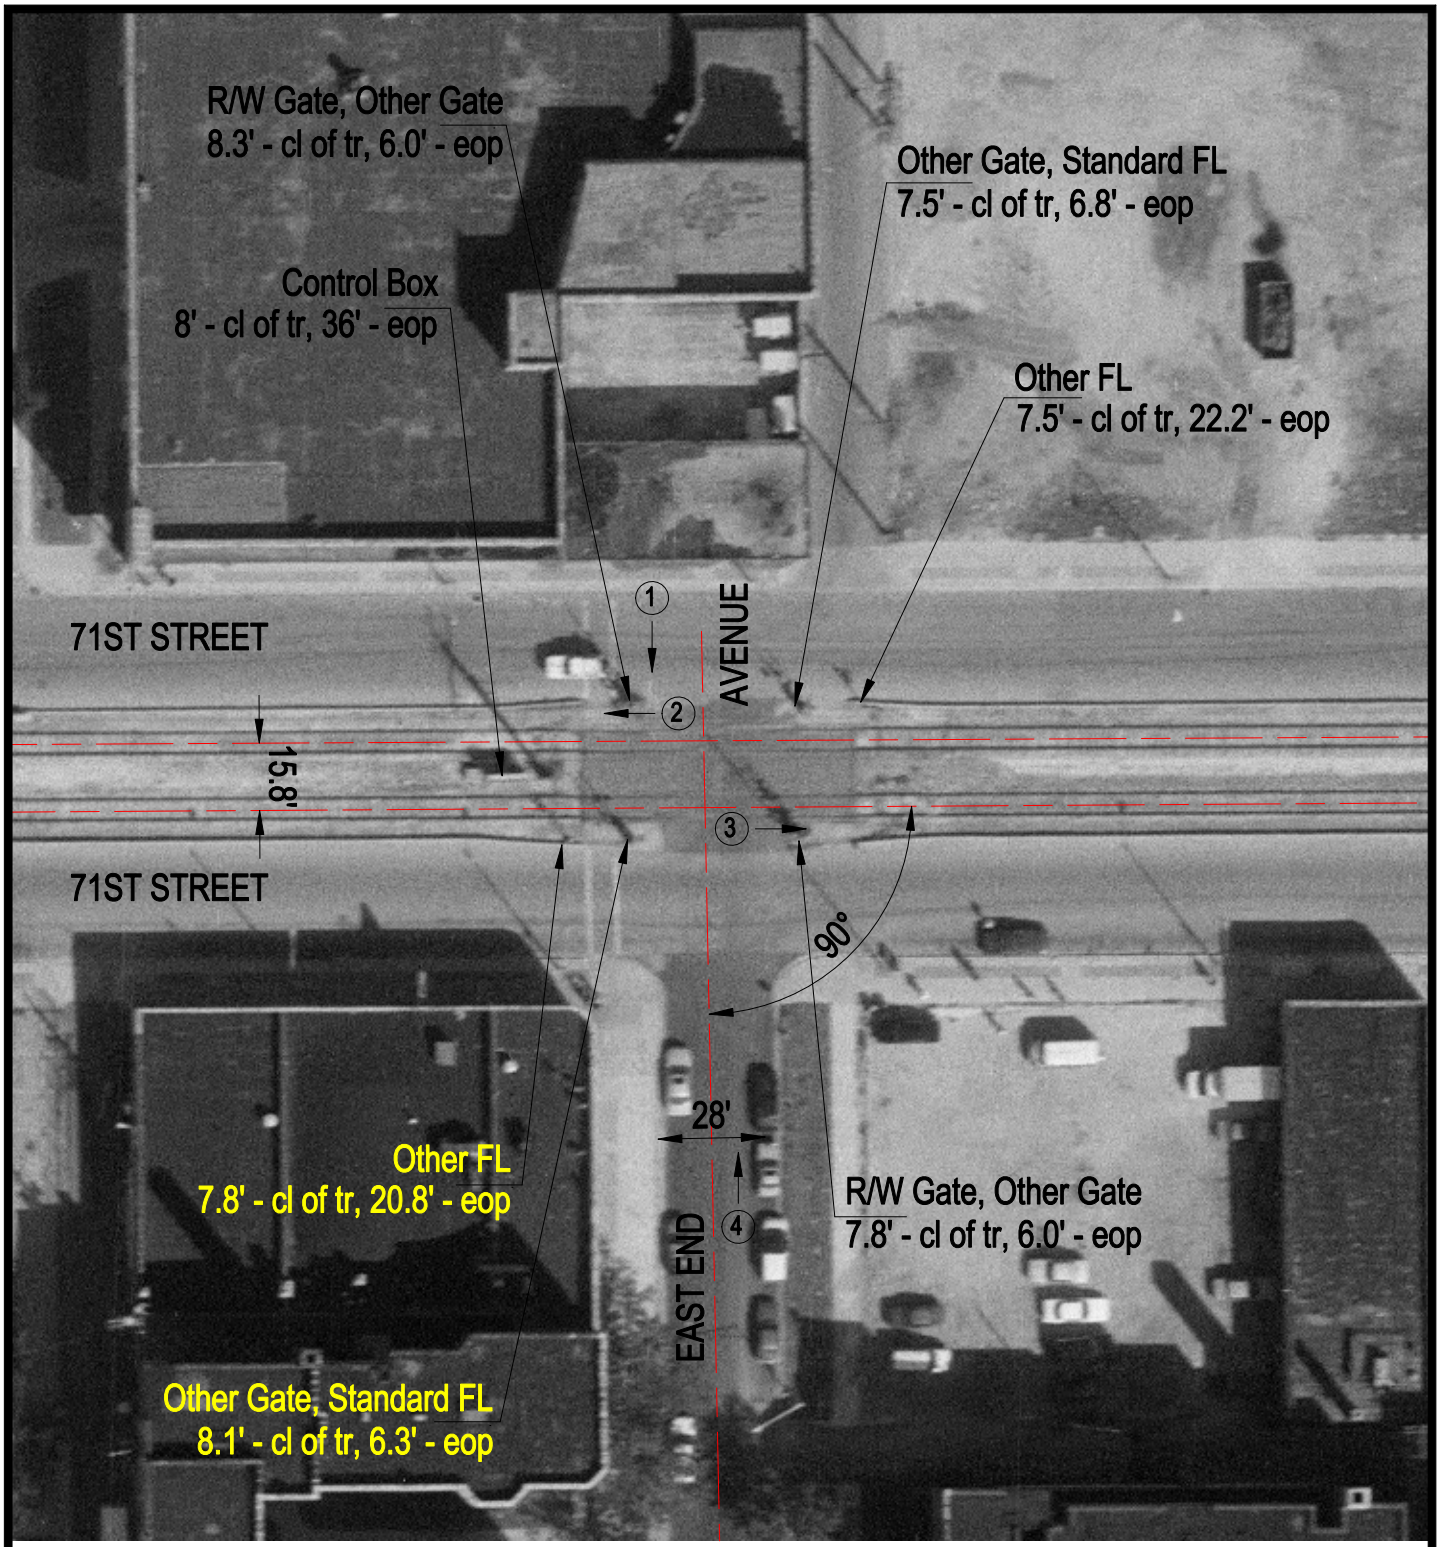

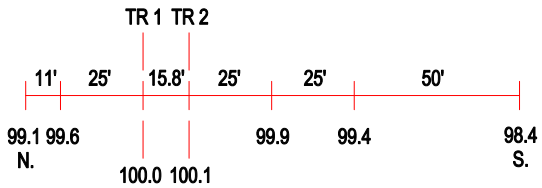

ROAD PROFILE

3 Photo Location

Crossing #:	289538V
Location:	Cook Co., City of Chicago (I)
Lat/Long:	41°45'58" / 87°35'01"
Railroad:	CCRZ
Street:	East End Avenue
Railroad Milepost:	0.69
Crossing Protection:	Train Activated Devices