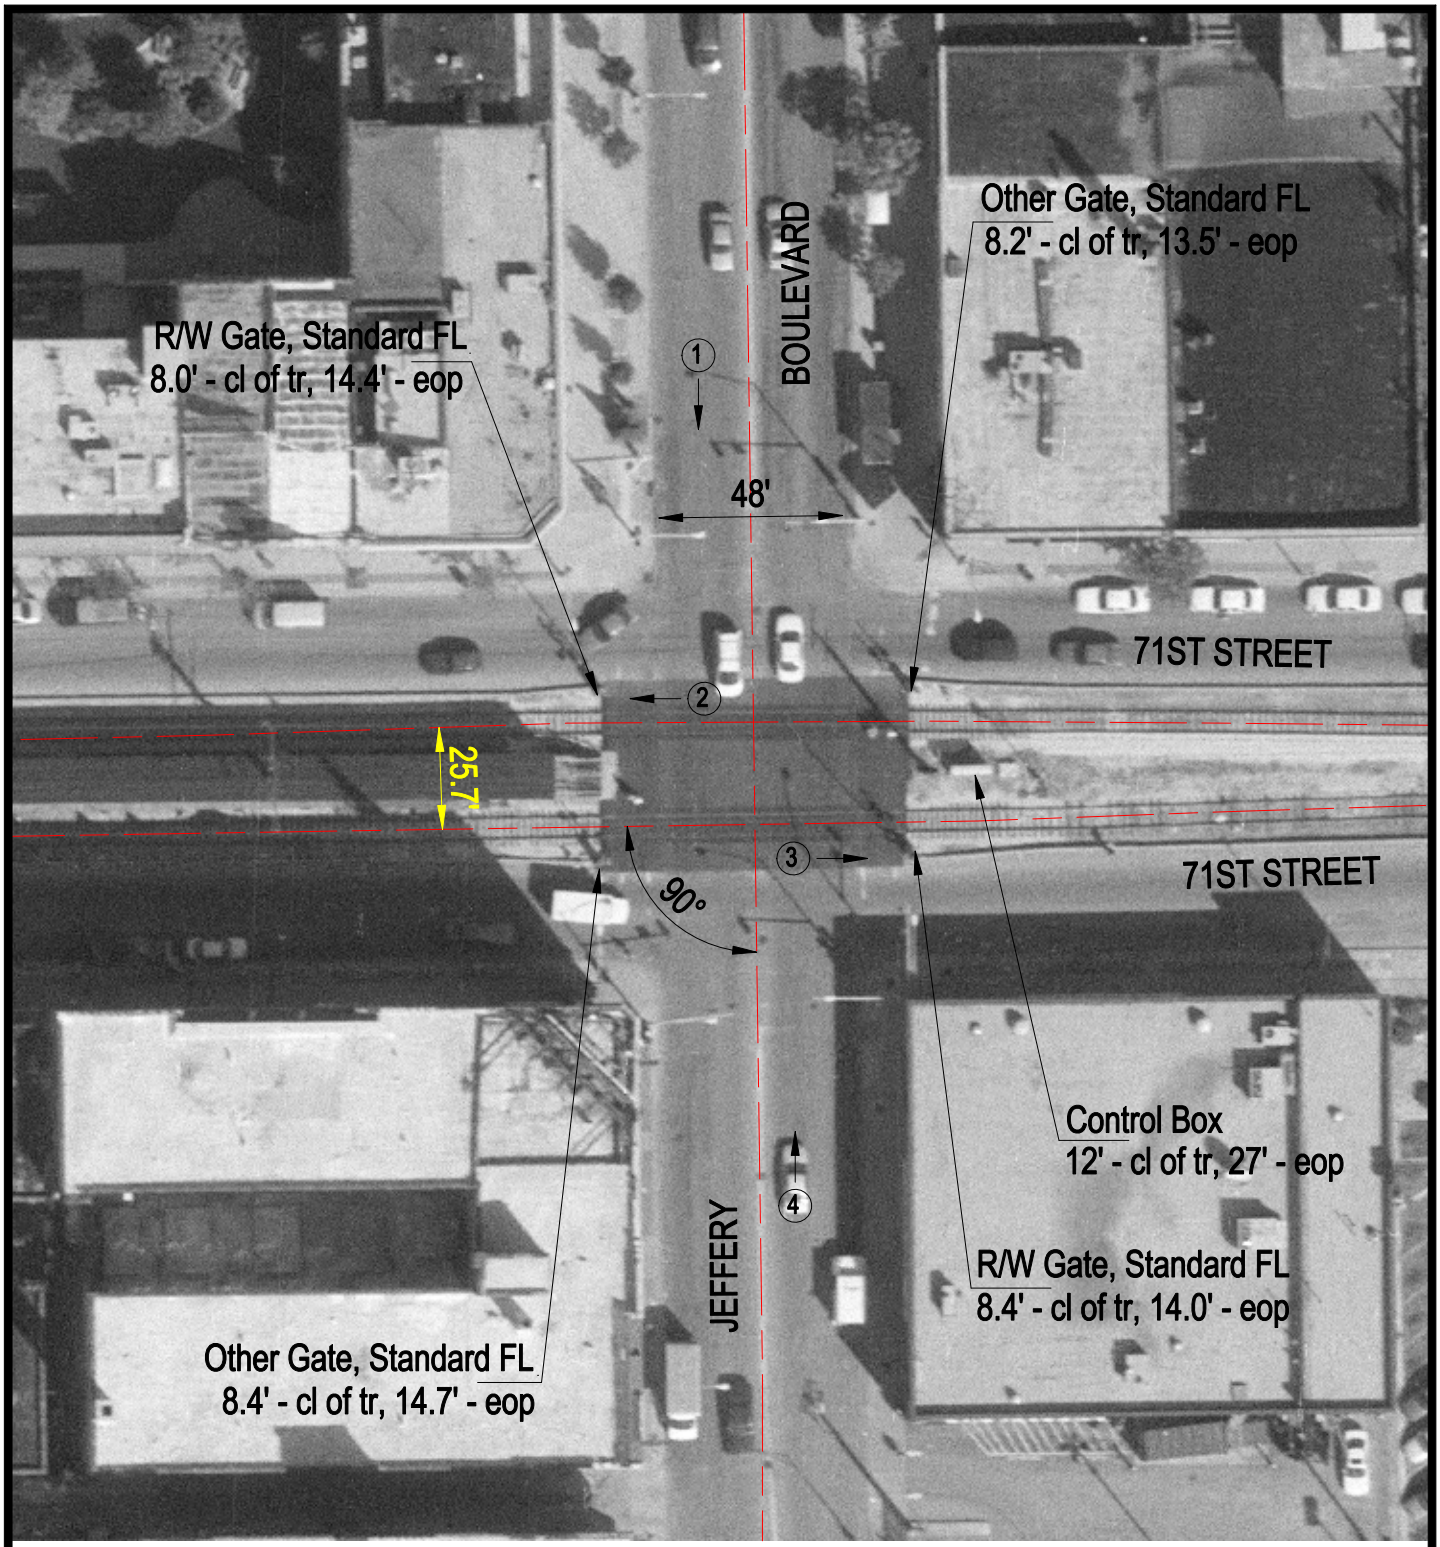

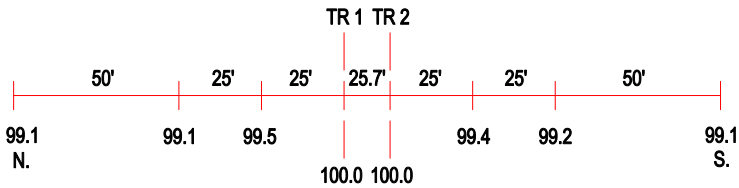

ROAD PROFILE

N

SCALE IN FEET

50 0 50

3 Photo Location

Crossing #:	289543S
Location:	Cook Co., City of Chicago (I)
Lat/Long:	41°45'57" / 87°34'37"
Railroad:	CCRZ
Street:	Jeffery Boulevard
Railroad Milepost:	1.04
Crossing Protection:	Train Activated Devices