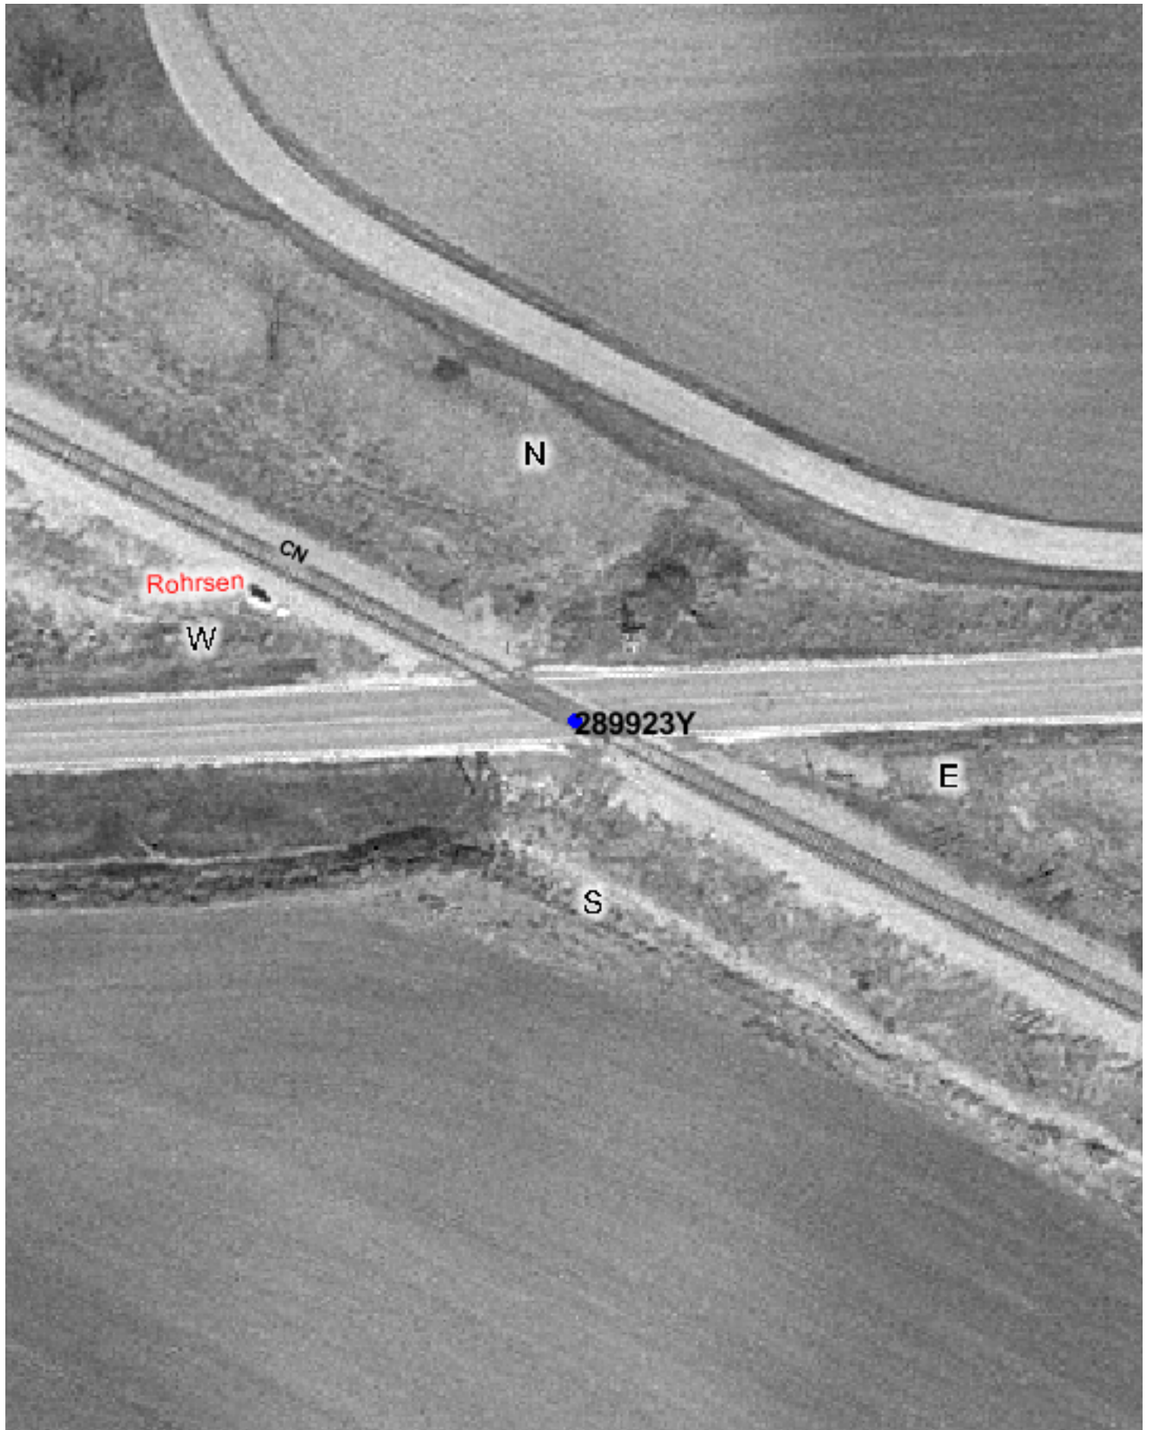

Copyright 2003 By The State of Illinois

SCALE: 1"=50'

0 50' 100'

U.S. DOT#: 289923Y

General Information

Type Of Crossing: AtGrade
Lat: 42° 2' 3" Long: 88° 26' 55"
County: KANE
City: BURLINGTON In/Near: Near
Street Name: ROHRSEN RD
RailRoad: CC
RailRoad Station: PLATO CENTER (E)
RailRoad Milepost: 47.95
Crossing Angle: 30.9°
Data Collection Date: 7/14/2003
Aerial Photography Date: Spring 2003

Warning Device Description

Type of Device: AFLS

Number Of Devices:

CrossBucks:	2	Cantelever:	0
Bells:	1	Gates:	0
WigWags:	0	Pedestrian Gates:	0
Flashing Lights Pairs:	4	Masts:	2

Mast Locations	Edge of Road (Ft)	Edge of Rail (Ft)
S	8	41
N	8.9	38

Nearest Intersecting Roads

Name	Distance (Ft) ER	Width (Ft)	Direction	Traffic Control

Number of Other Nearby Intersecting Roads: None

Track Description

Number of Tracks: 1
(Type of Tracks: Main)

From	To	Distance (Ft)
None		

Nearby Warning Signs

South West Type	Distance (Ft) ER	North East Type	Distance (Ft) ER
W10-1	967.0	W10-1	907.0

Number of Other Signs: 0 | Number of Other Signs: 0

Adjacent Railroad Crossing

DOT#	Direction	Distance (Ft)

Roadway Material & Dimensions

Roadway Material: Bituminous

North West Side Dir	Dist NR	Sidewalk	Parkway	Road Width	South East Side Parkway	Sidewalk
SW	32.0	0.0	0.0	20.0	0.0	0.0
NE	32.0	0.0	0.0	19.8	0.0	0.0

Crossing Surface Material & Dimensions

North West Side of Road:	Sidewalk Material	Sidewalk Width (Ft)	Distance to Sidewalk	Roadway Material	Roadway Width (Ft)	Distance to Sidewalk	South East Side of Road: Sidewalk Material	Sidewalk Width (Ft)	Total Crossing Width (Ft)
Track1	None	0	0(*)	Timber and Asphalt	55	0(*)	None	0	55

Vertical Profile

South West Side A-50	A-32	Track1	B-32	North East Side B-50
-0.56%	-1.25%	0.63%	-1.11%	

Special Conditions? None Missing Data? No