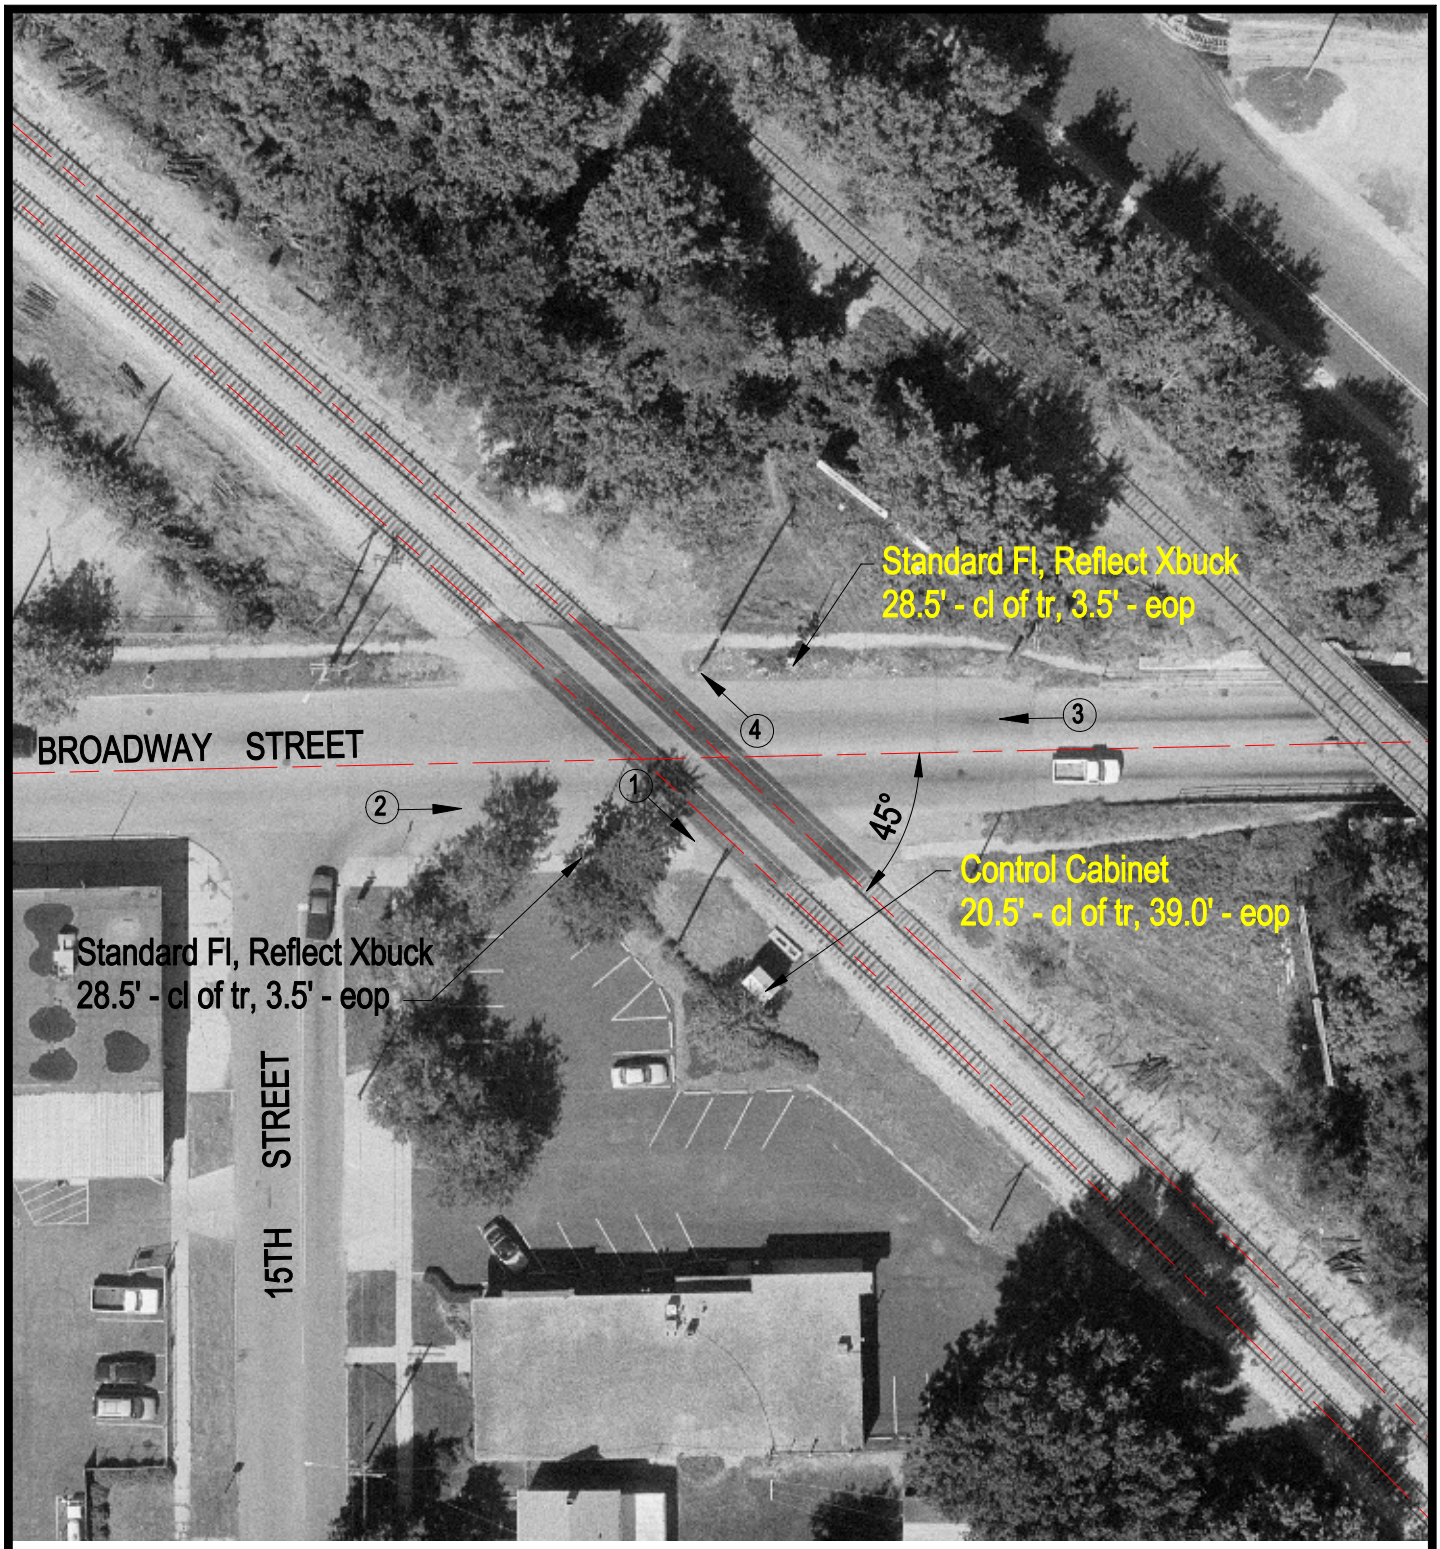

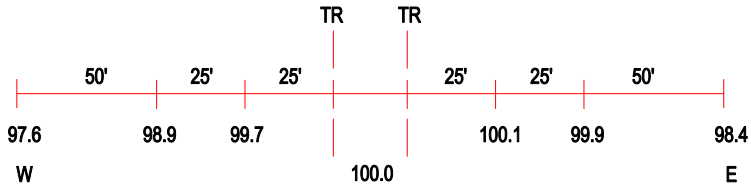

ROAD PROFILE

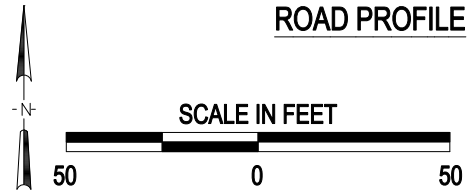

③ Photo Location

Crossing #:	290015M
Location:	Winnebago Co., City of Rockford (In)
Lat/Long:	45°15'08" / 89°03'53"
Railroad:	CC
Street:	Broadway Street
Railroad Milepost:	84.30
Crossing Protection:	Train Activated Devices

J:\WINNEBAGO\290015M\290015M.DWG 02/19/01 09:55 WAK