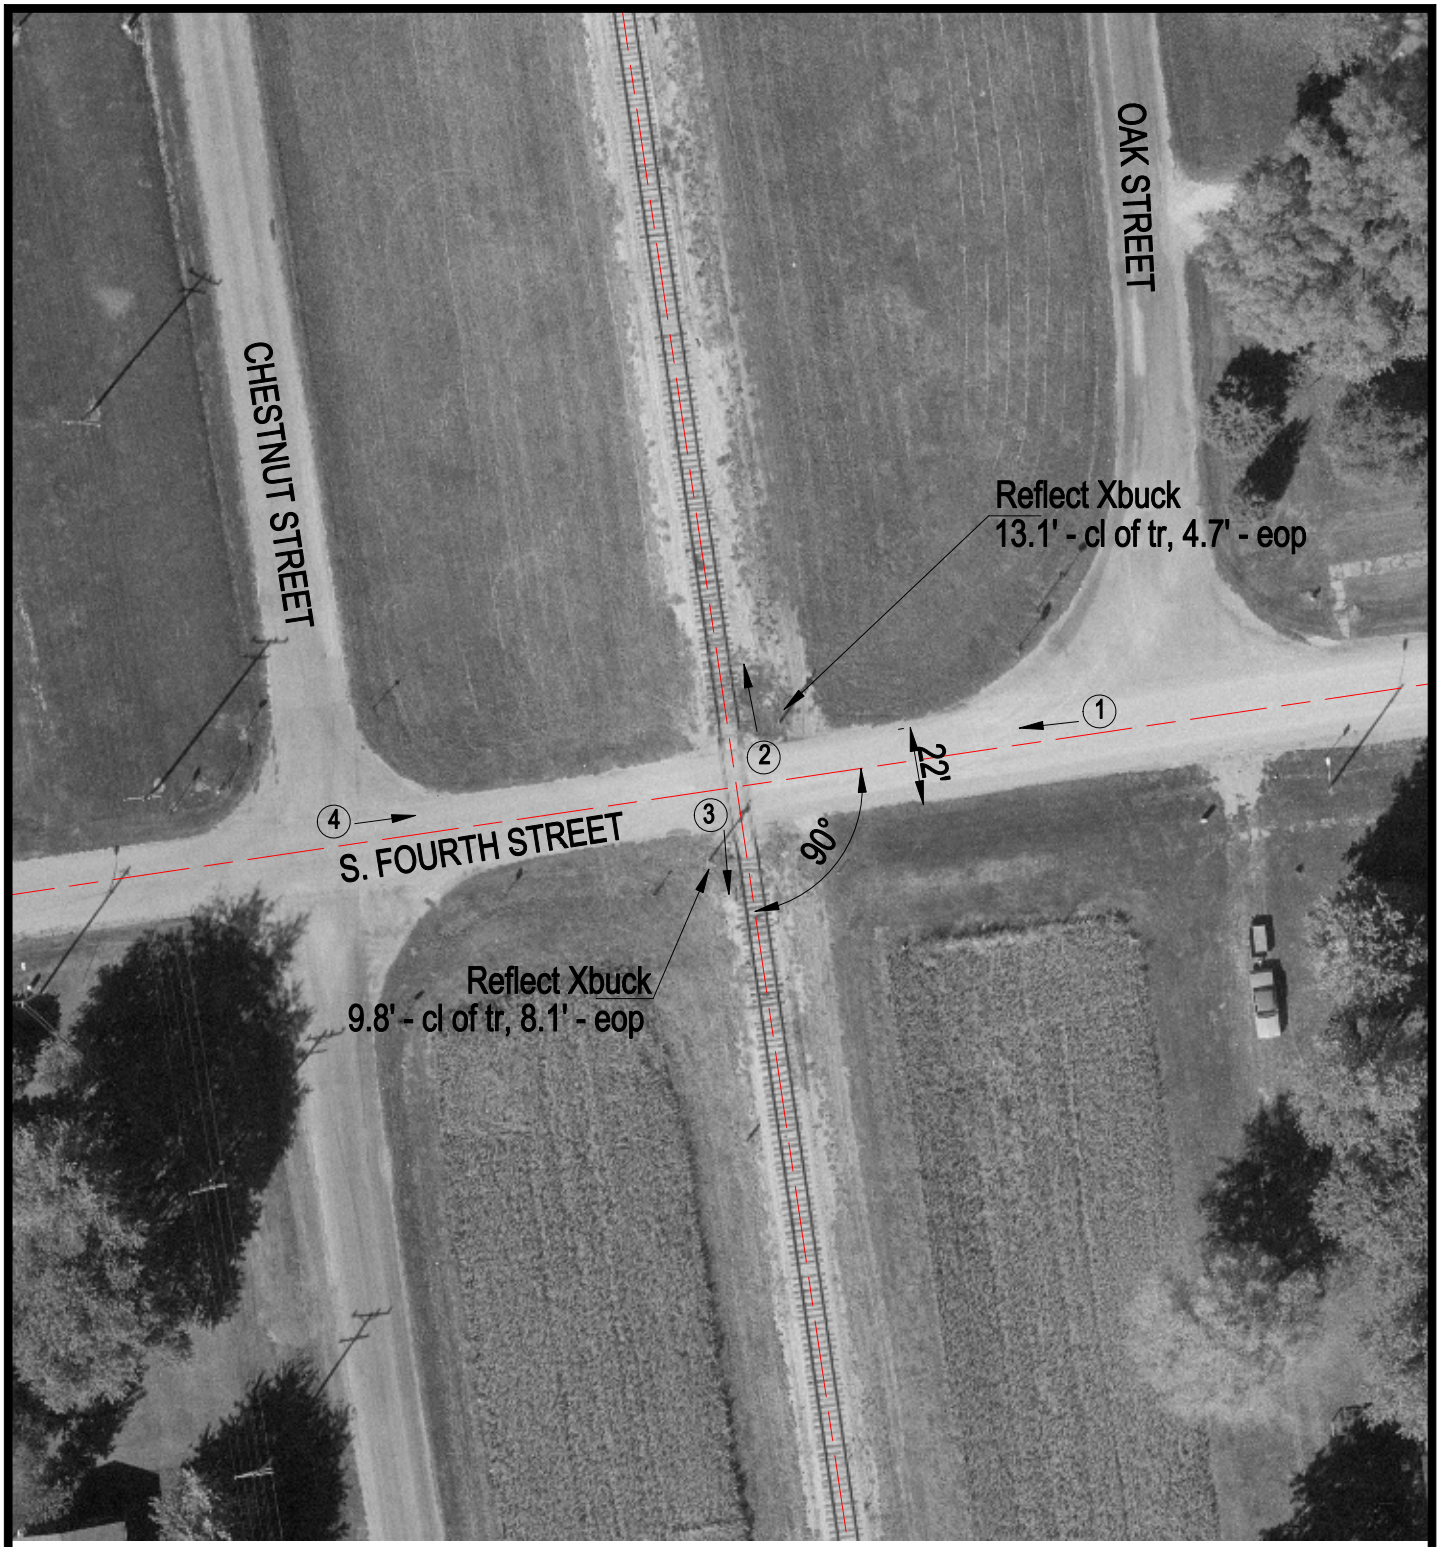

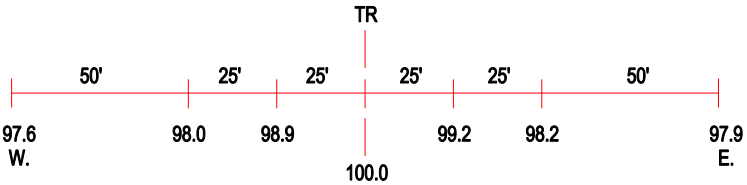

ROAD PROFILE

N

SCALE IN FEET

50 0 50

3 Photo Location

Crossing #: 290456K

Location: De Witt Co., City of Wapella (I)

Lat/Long: 40°13'01" / 88°57'41"

Railroad: IC

Street: S. Fourth Street

Railroad Milepost: 777.70

Crossing Protection: Signs