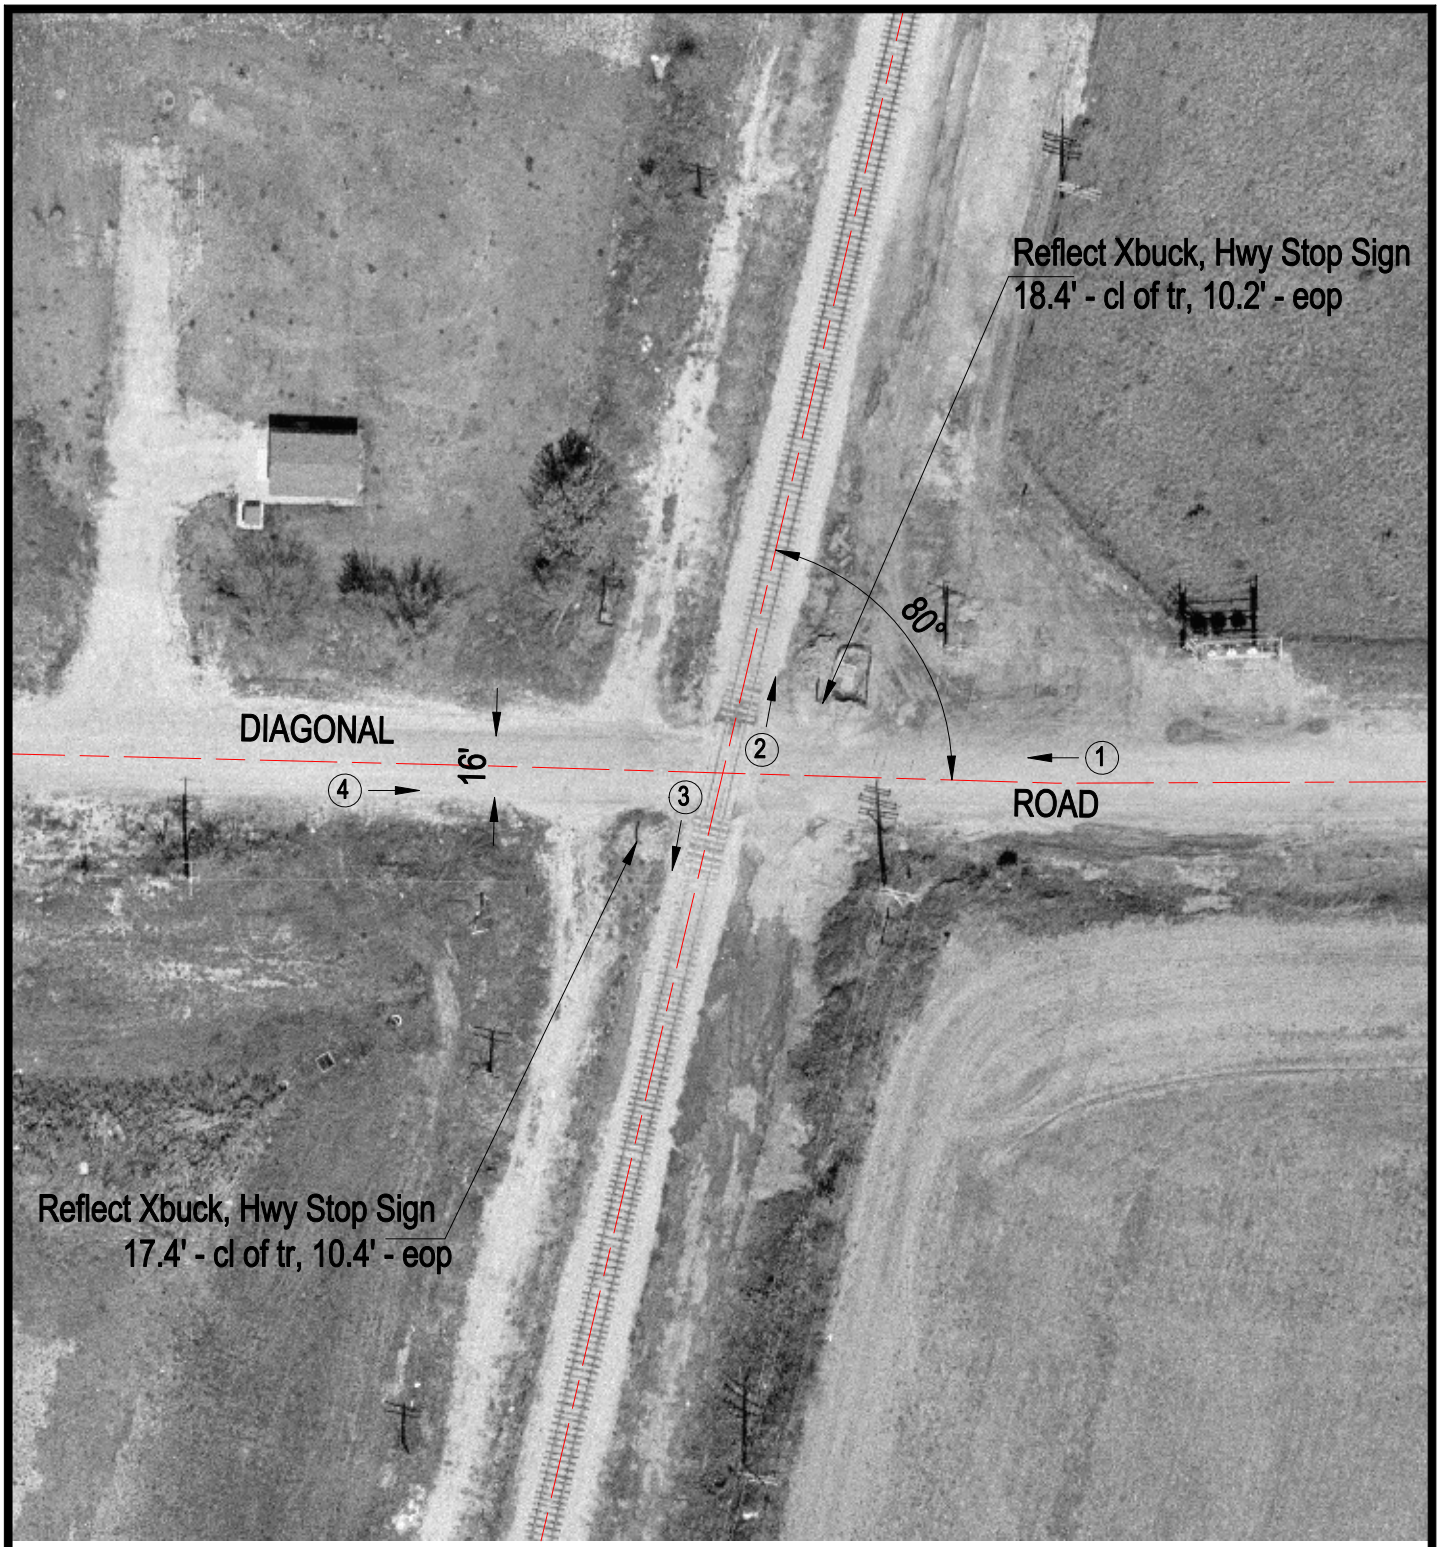

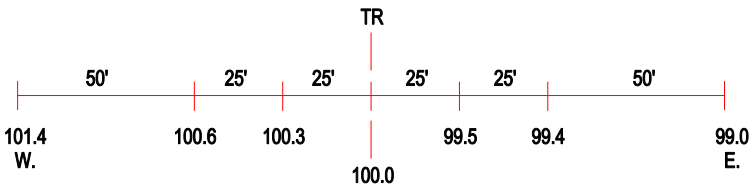

ROAD PROFILE

3 Photo Location

Crossing #:	290489X
Location:	Will Co., City of Elwood (N)
Lat/Long:	41°24'54" / 88°05'23"
Railroad:	UP
Street:	Diagonal Road
Railroad Milepost:	45.00
Crossing Protection:	Signs