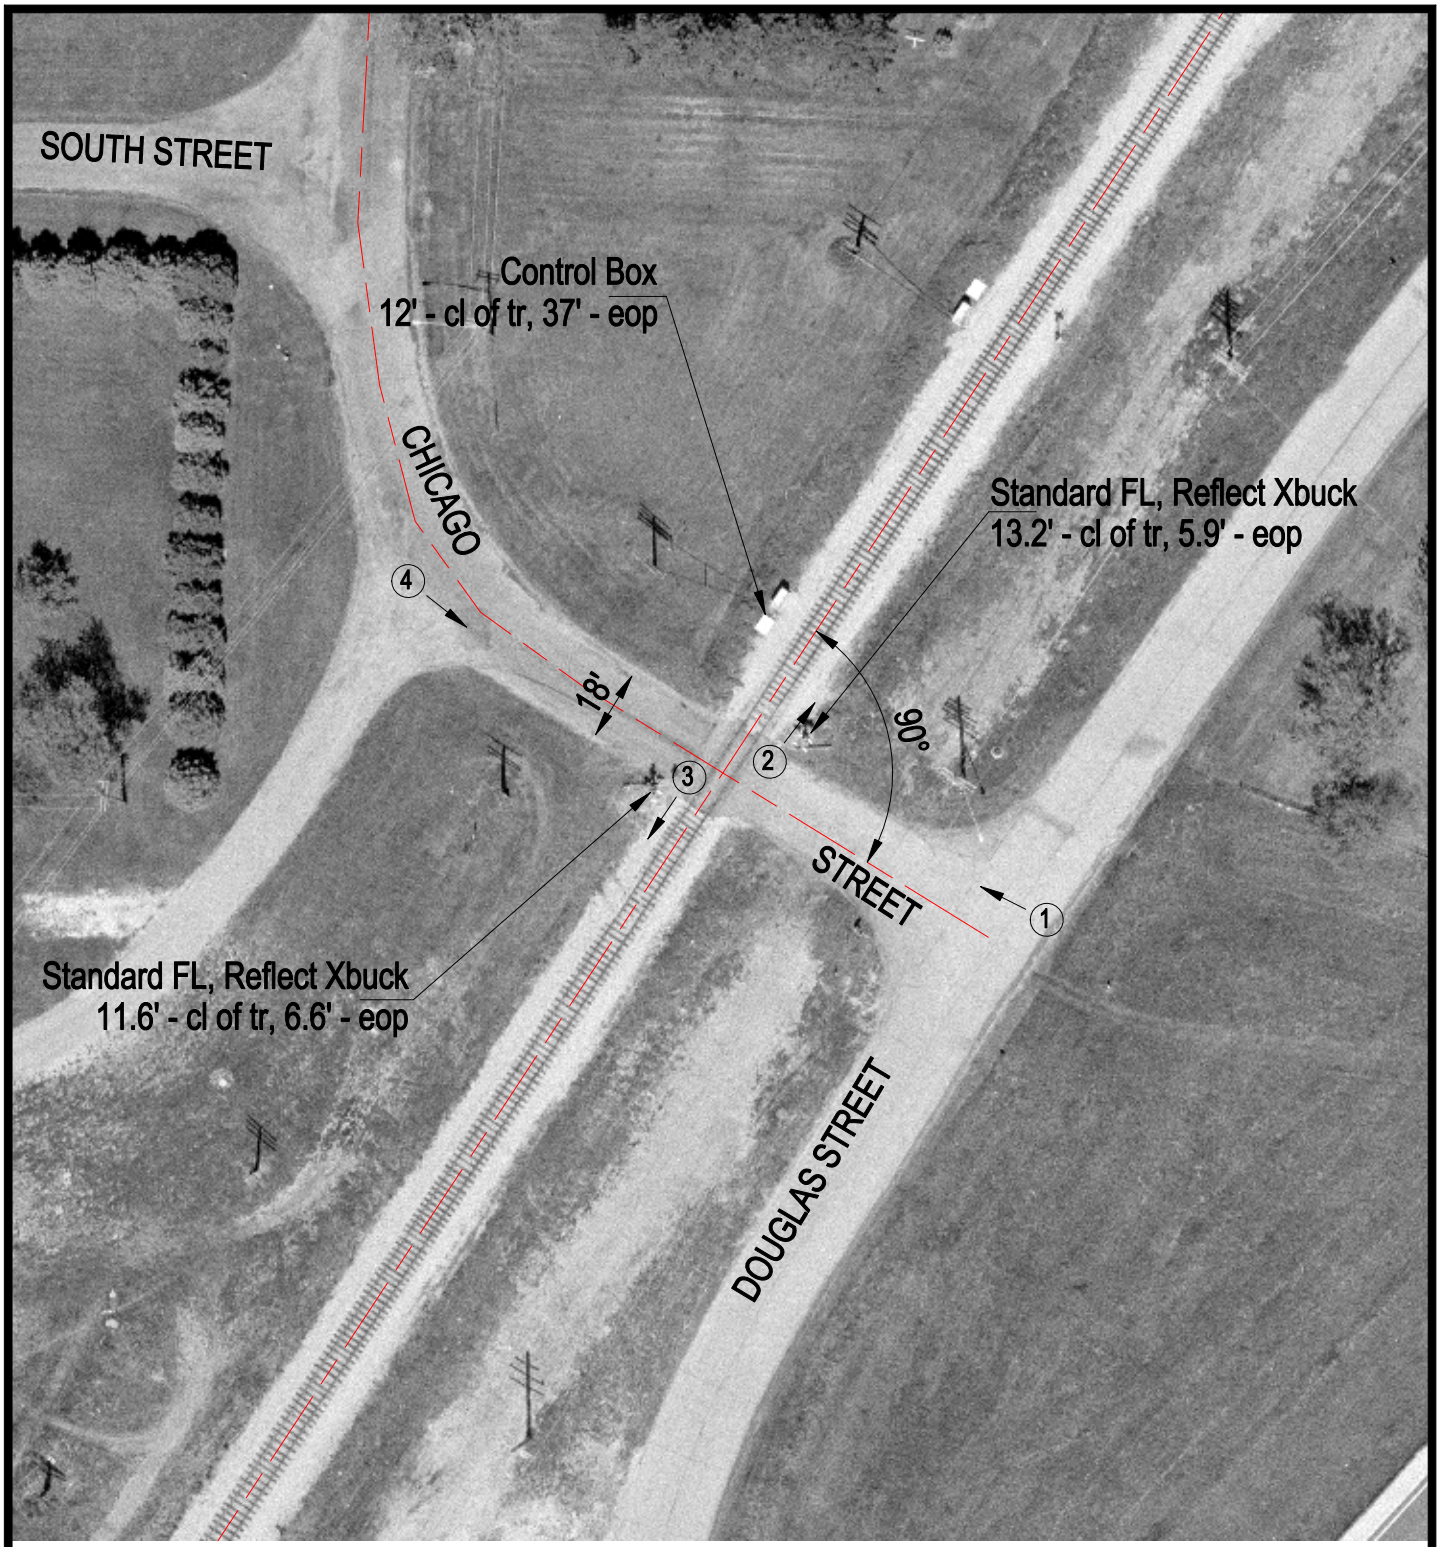

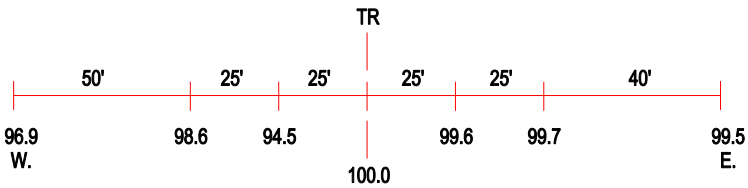

ROAD PROFILE

3 Photo Location

Crossing #:	290491Y
Location:	Will Co., City of Elwood (I)
Lat/Long:	41°24'02" / 88°06'41"
Railroad:	UP
Street:	Chicago Street
Railroad Milepost:	46.10
Crossing Protection:	Train Activated Devices