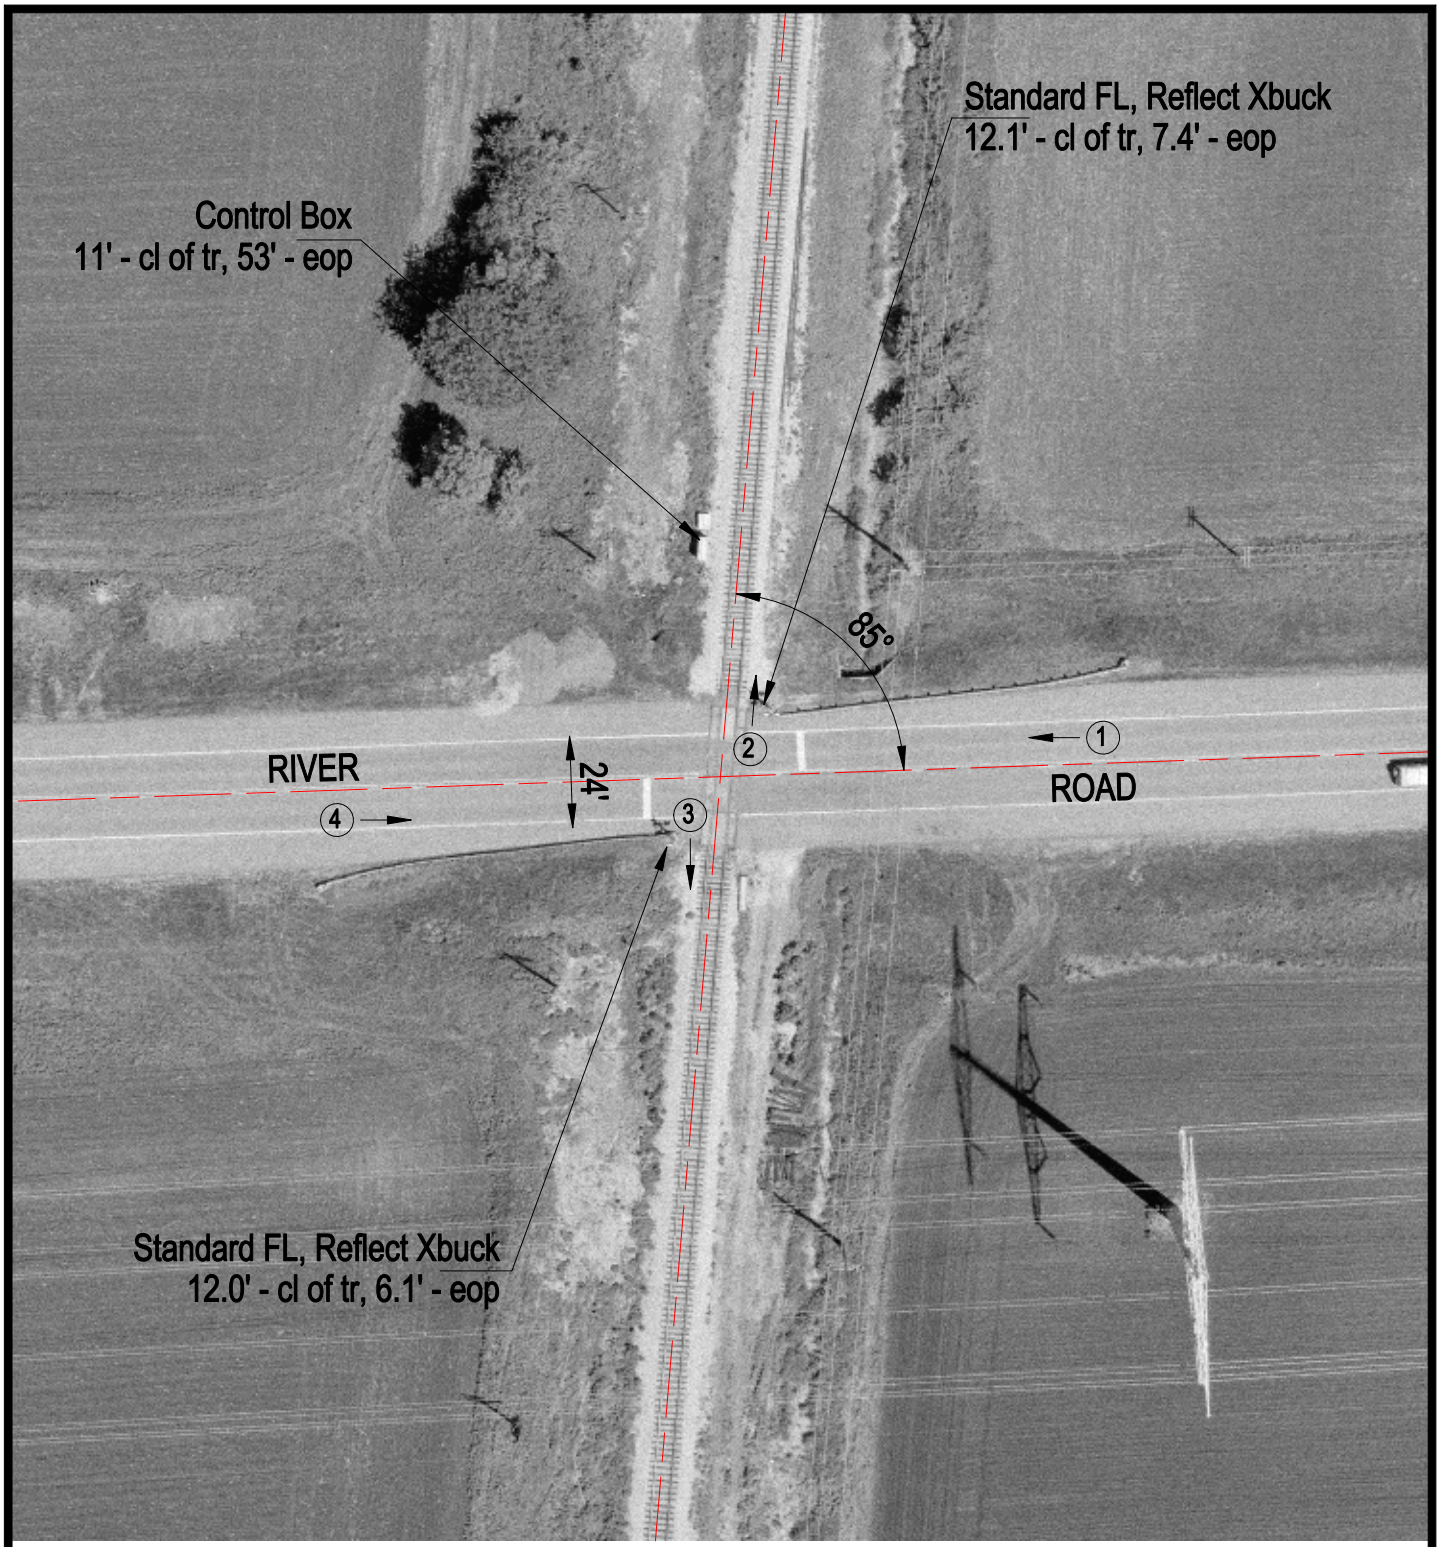

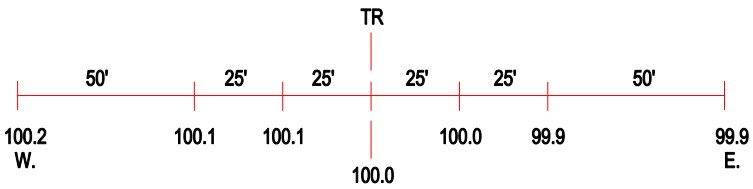

ROAD PROFILE

3 Photo Location

Crossing #:	290497P
Location:	Will Co., City of Wilmington (N)
Lat/Long:	41°19'41" / 88°08'26"
Railroad:	UP
Street:	River Road
Railroad Milepost:	51.40
Crossing Protection:	Train Activated Devices