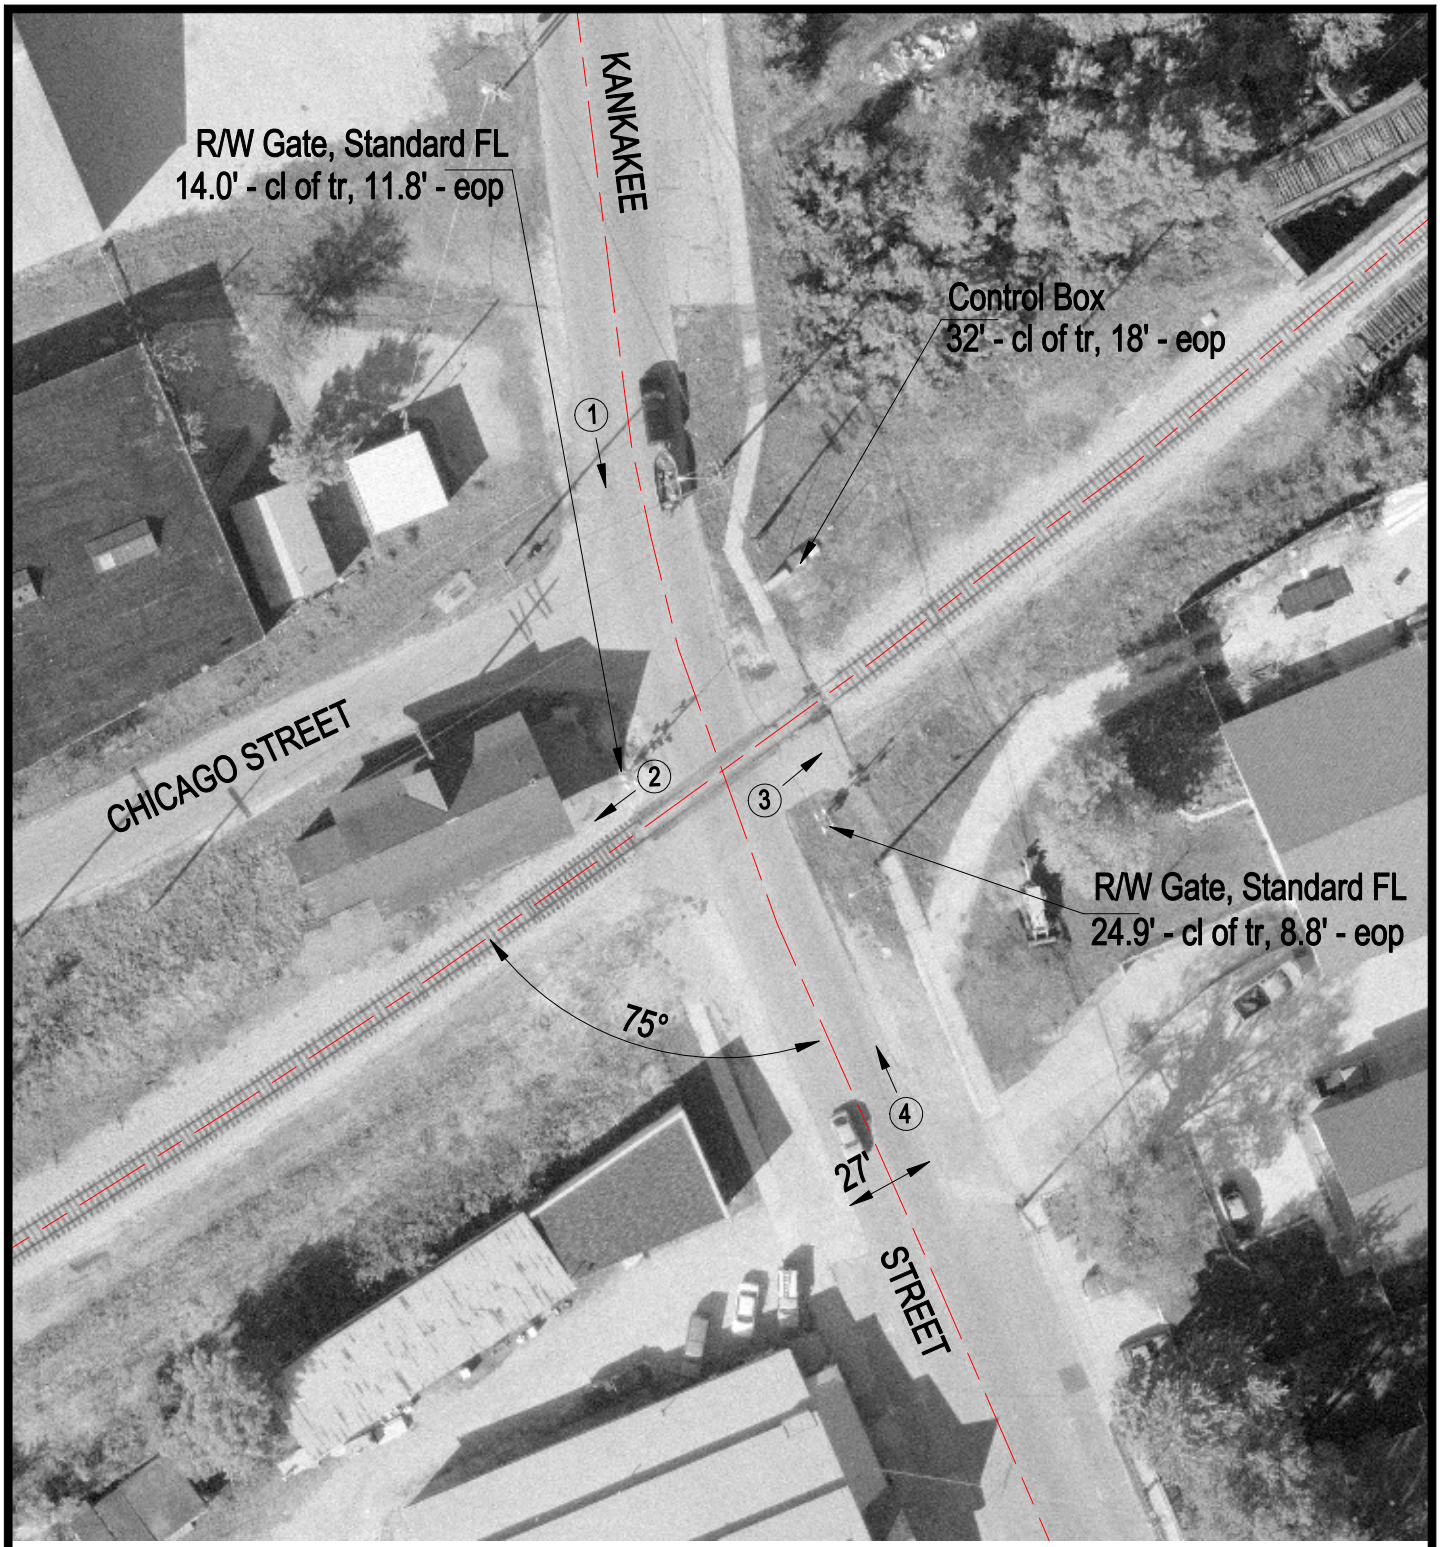

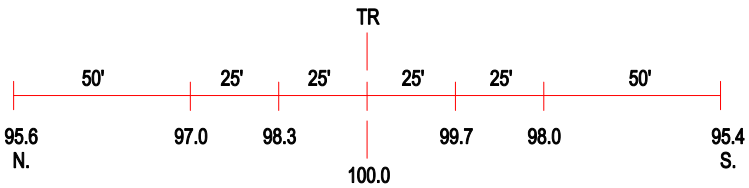

ROAD PROFILE

3 Photo Location

Crossing #:	290500V
Location:	Will Co., City of Wilmington (N)
Lat/Long:	41°18'45" / 88°08'48"
Railroad:	UP
Street:	Kankakee Street
Railroad Milepost:	52.54
Crossing Protection:	Train Activated Devices