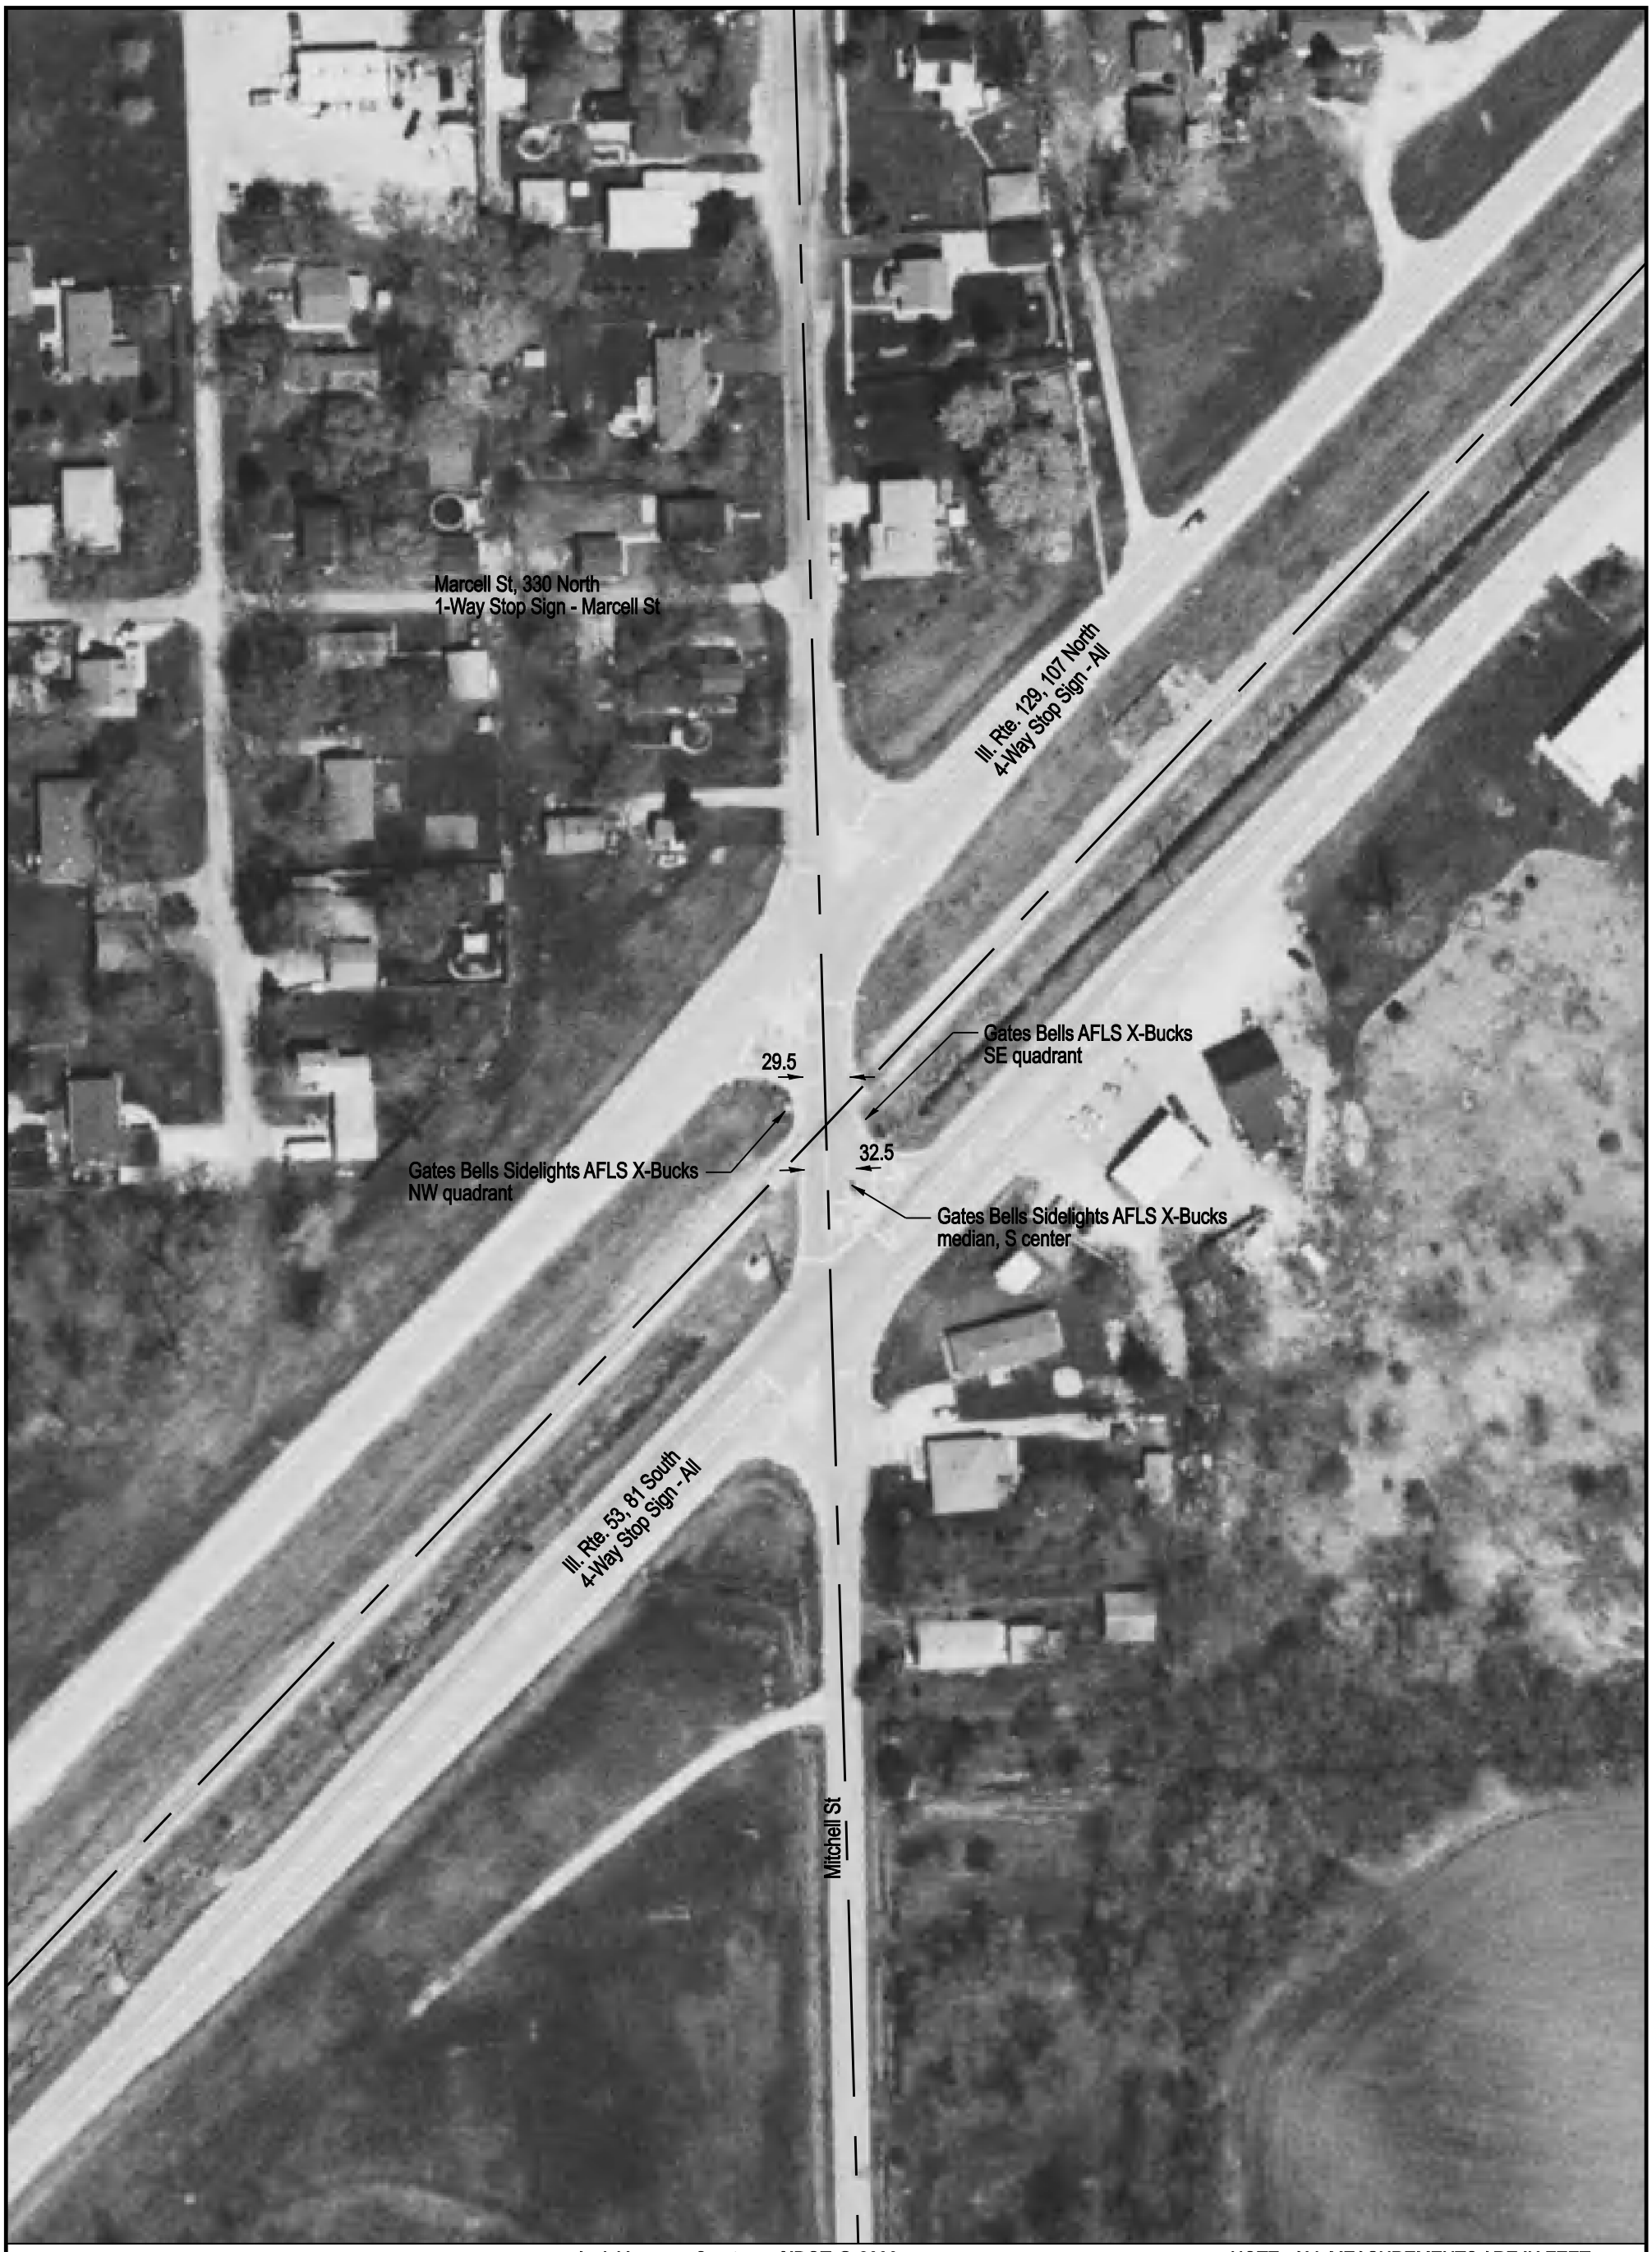

Aerial Imagery Courtesy of IDOT @ 2006

NOTE: ALL MEASUREMENTS ARE IN FEET

DOT/AAR Inventory #: 290514D

Location: Grundy Co., In Braceville, IL

Lat/Long: 41° 13' 22"/-88° 15' 51"

Railroad Milepost - Line: 61.26-SSWNAO

Crossing Angle (Deg.): 45

Crossing Width (By Track): 73.5

Number of Tracks: 1

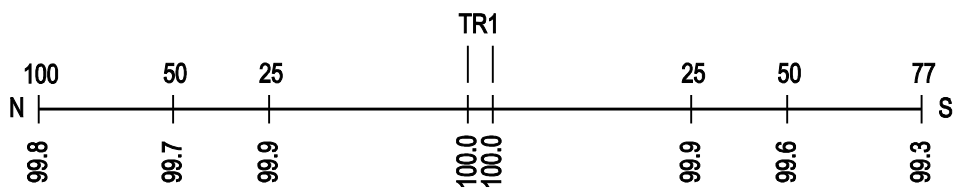

ROAD PROFILE

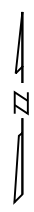

SCALE IN FEET

100 50 0 100

Copyright 2010 by The State of Illinois