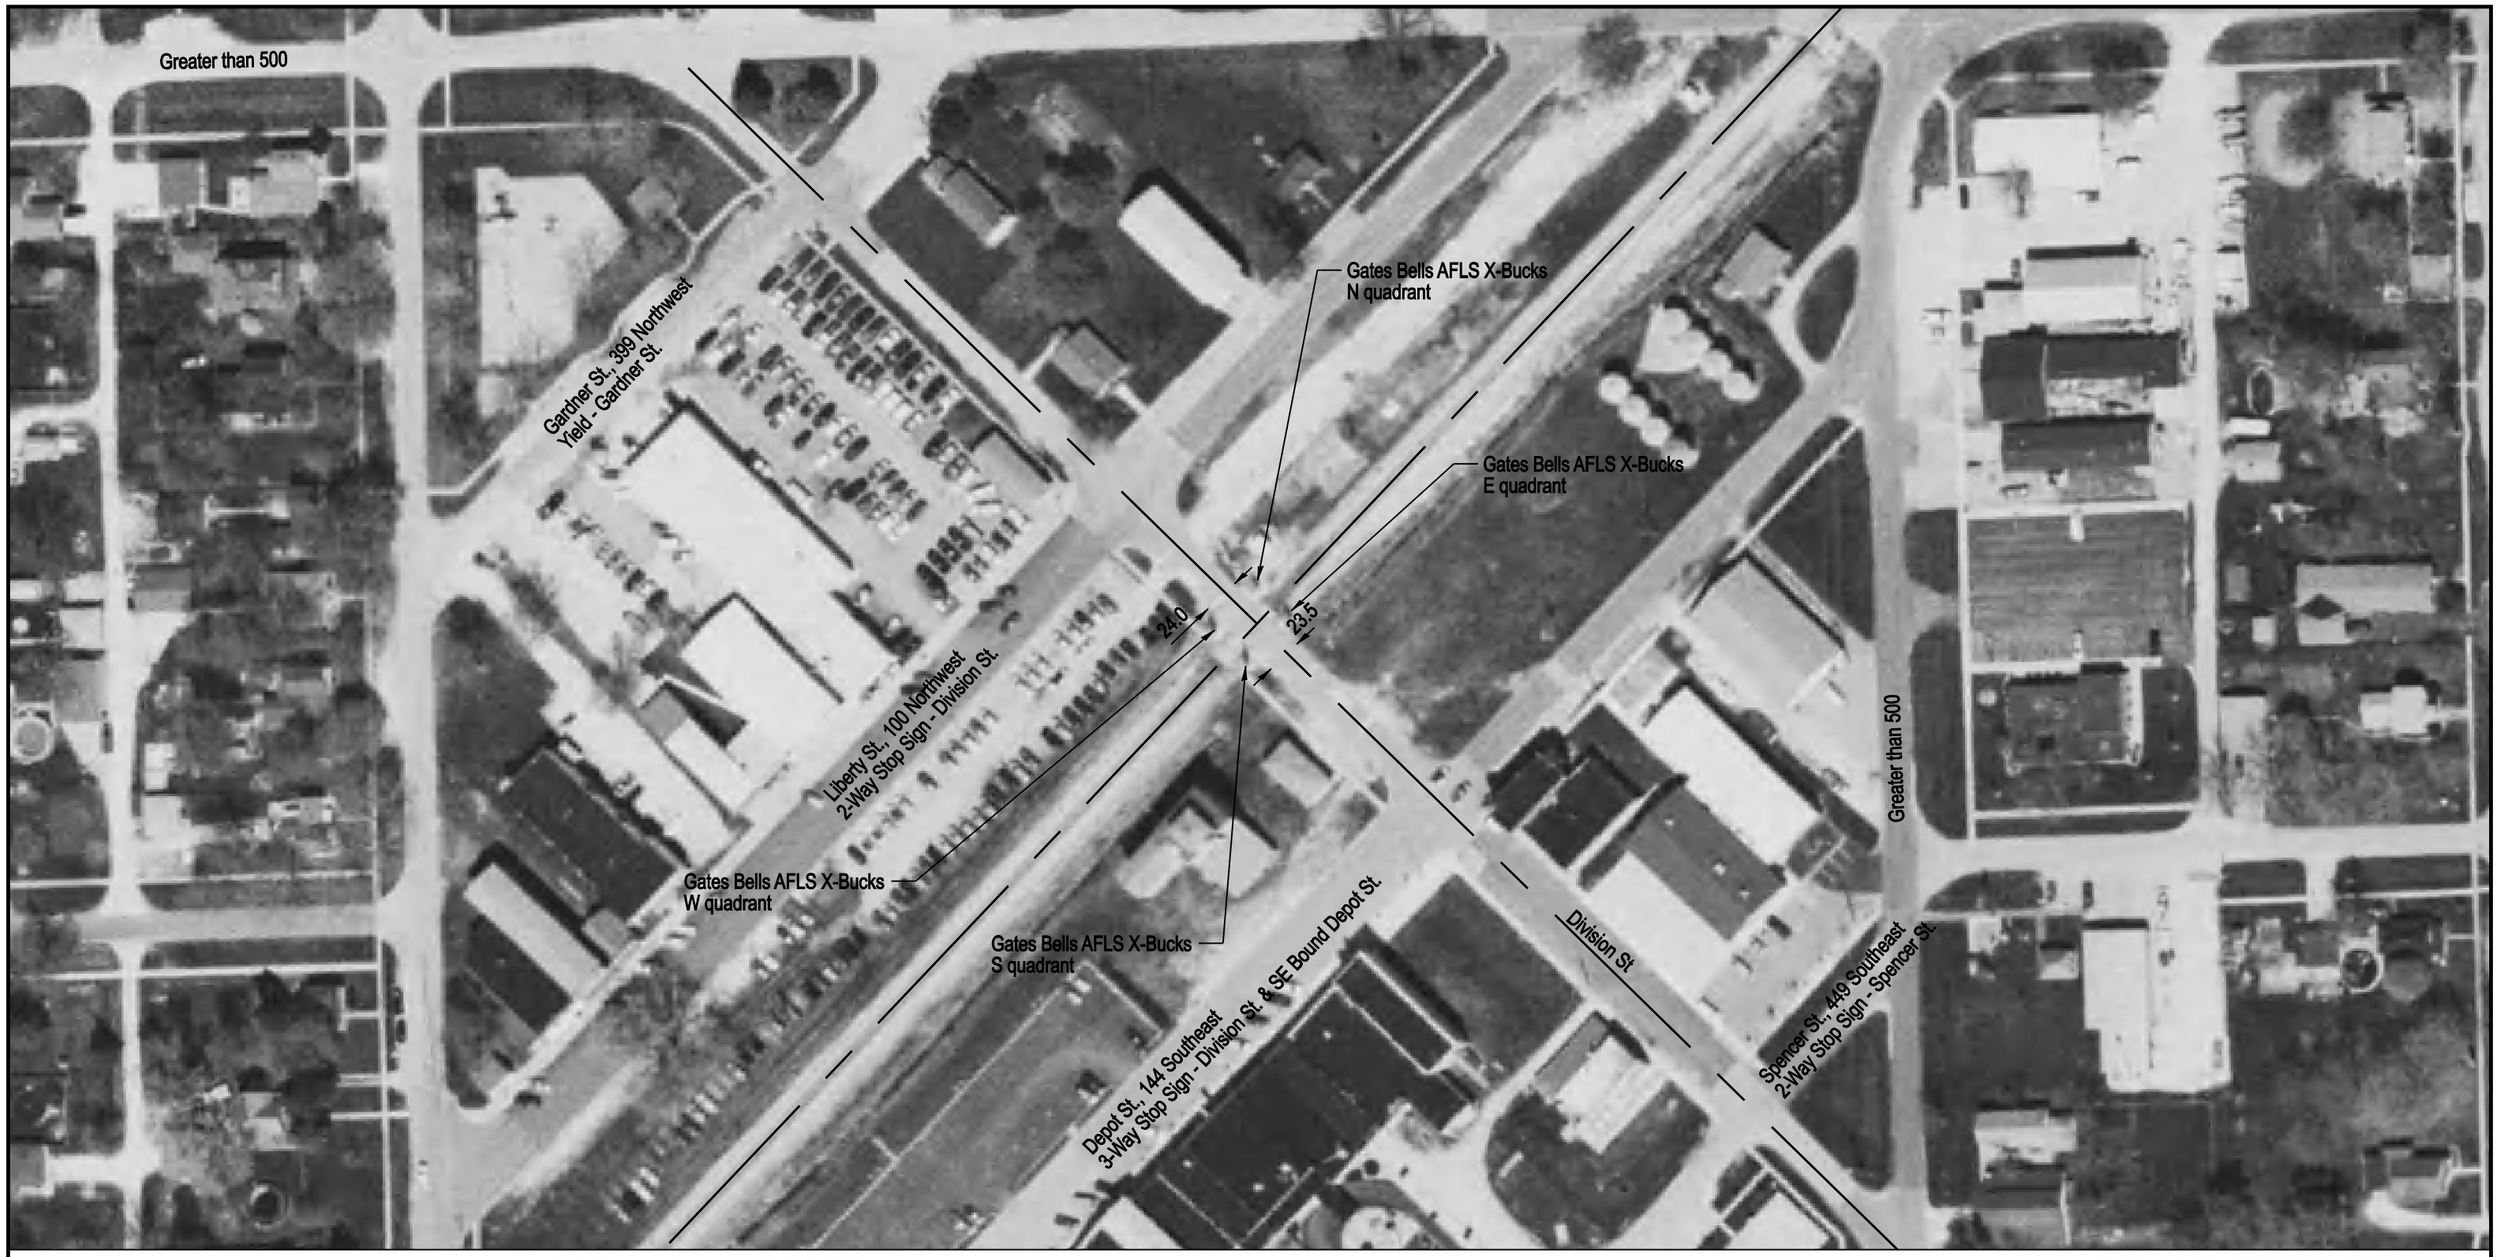

Aerial Imagery Courtesy of IDOT @ 2006

NOTE: ALL MEASUREMENTS ARE IN FEET

DOT/AAR Inventory #: 290519M

Location: Grundy Co., In Gardner, IL

Lat/Long: 41° 11' 21"/-88° 18' 24"

Railroad Milepost-Line: 64.47-SSWNAO

Crossing Angle (Deg.): 90

Crossing Width (By Track): 48.5

Number of Tracks: 1

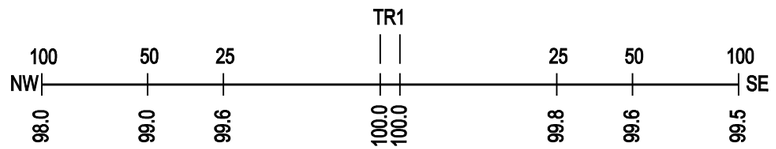

ROAD PROFILE

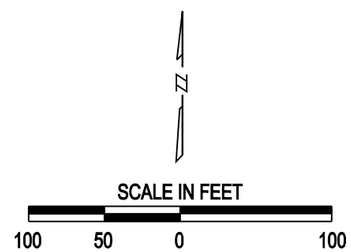

Copyright 2010 by The State of Illinois