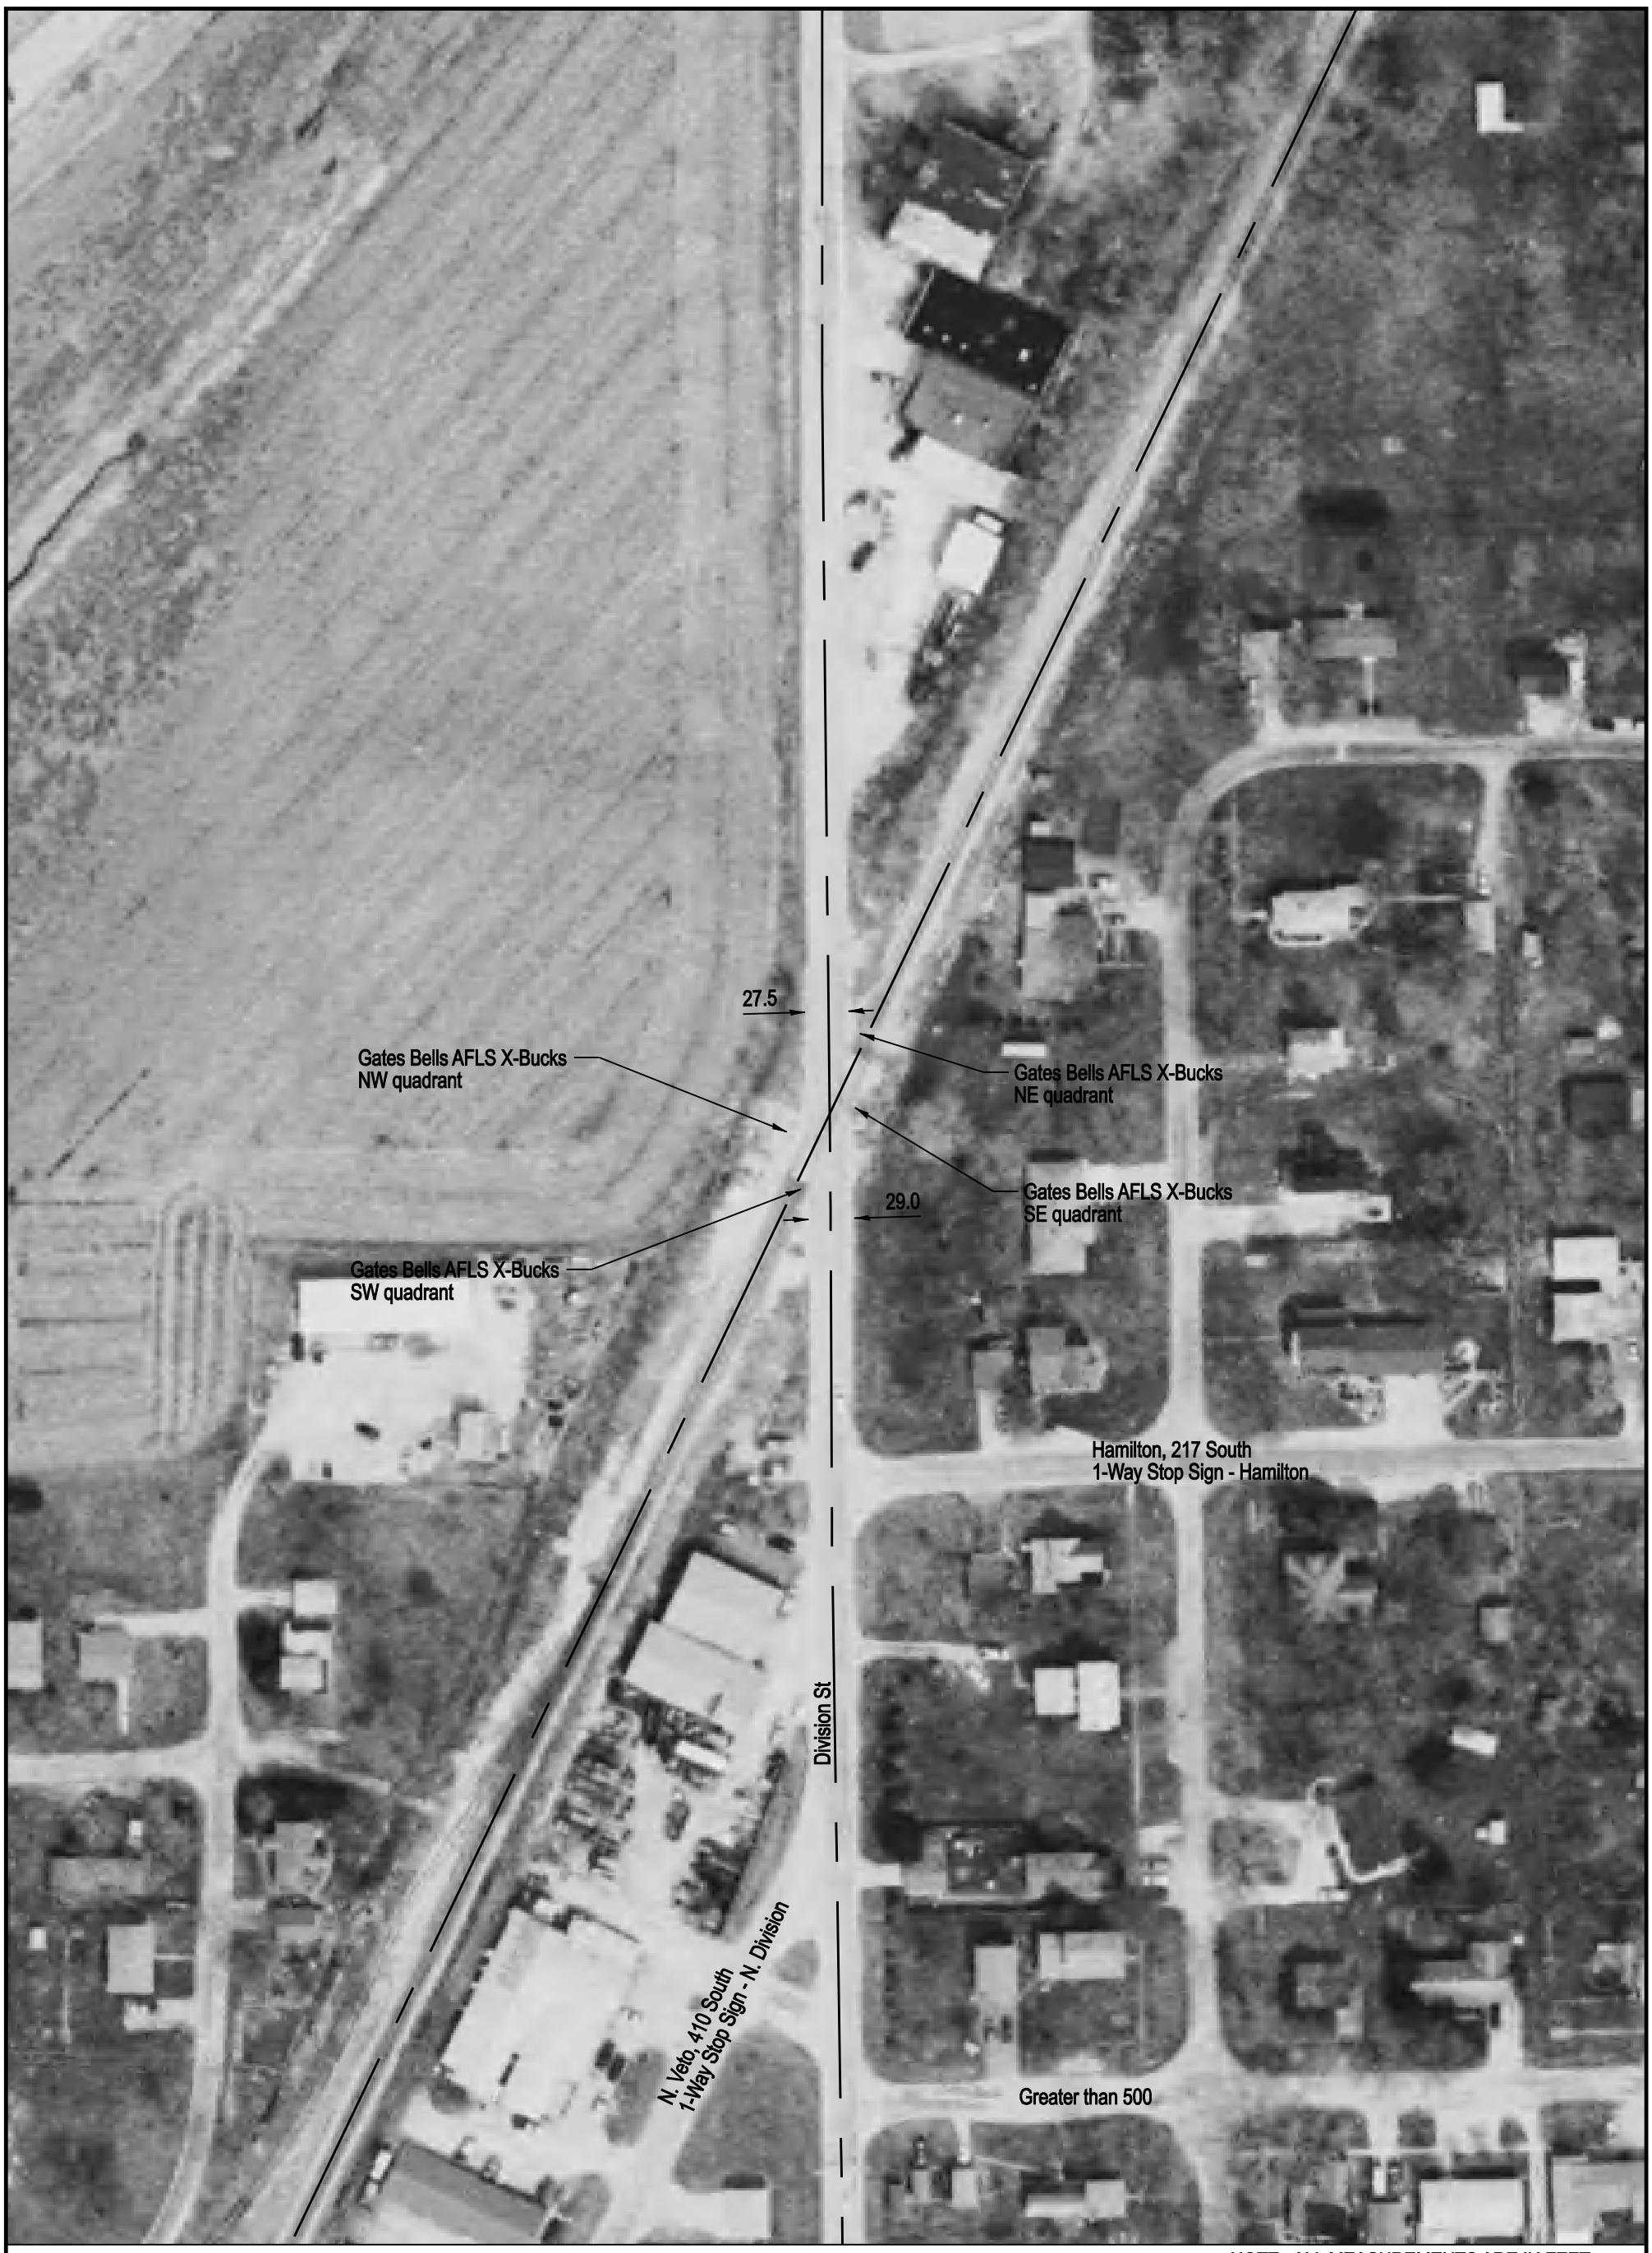

NOTE: ALL MEASUREMENTS ARE IN FEET

DOT/AAR Inventory #: 290776K

Location: McLean Co., In Chenoa, IL

Lat/Long: 40° 44' 54"/-88° 43' 7"

Railroad Milepost - Line: 102.04-SSWNAO

Crossing Angle (Deg.): 25

Crossing Width (By Track): 88.0

Number of Tracks: 1

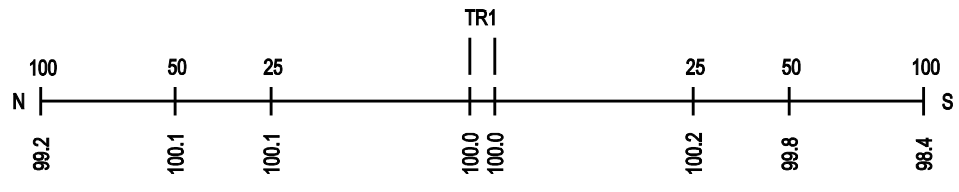
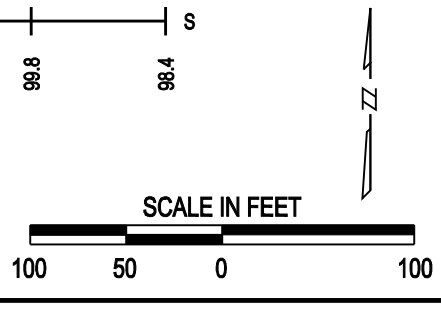
ROAD PROFILE