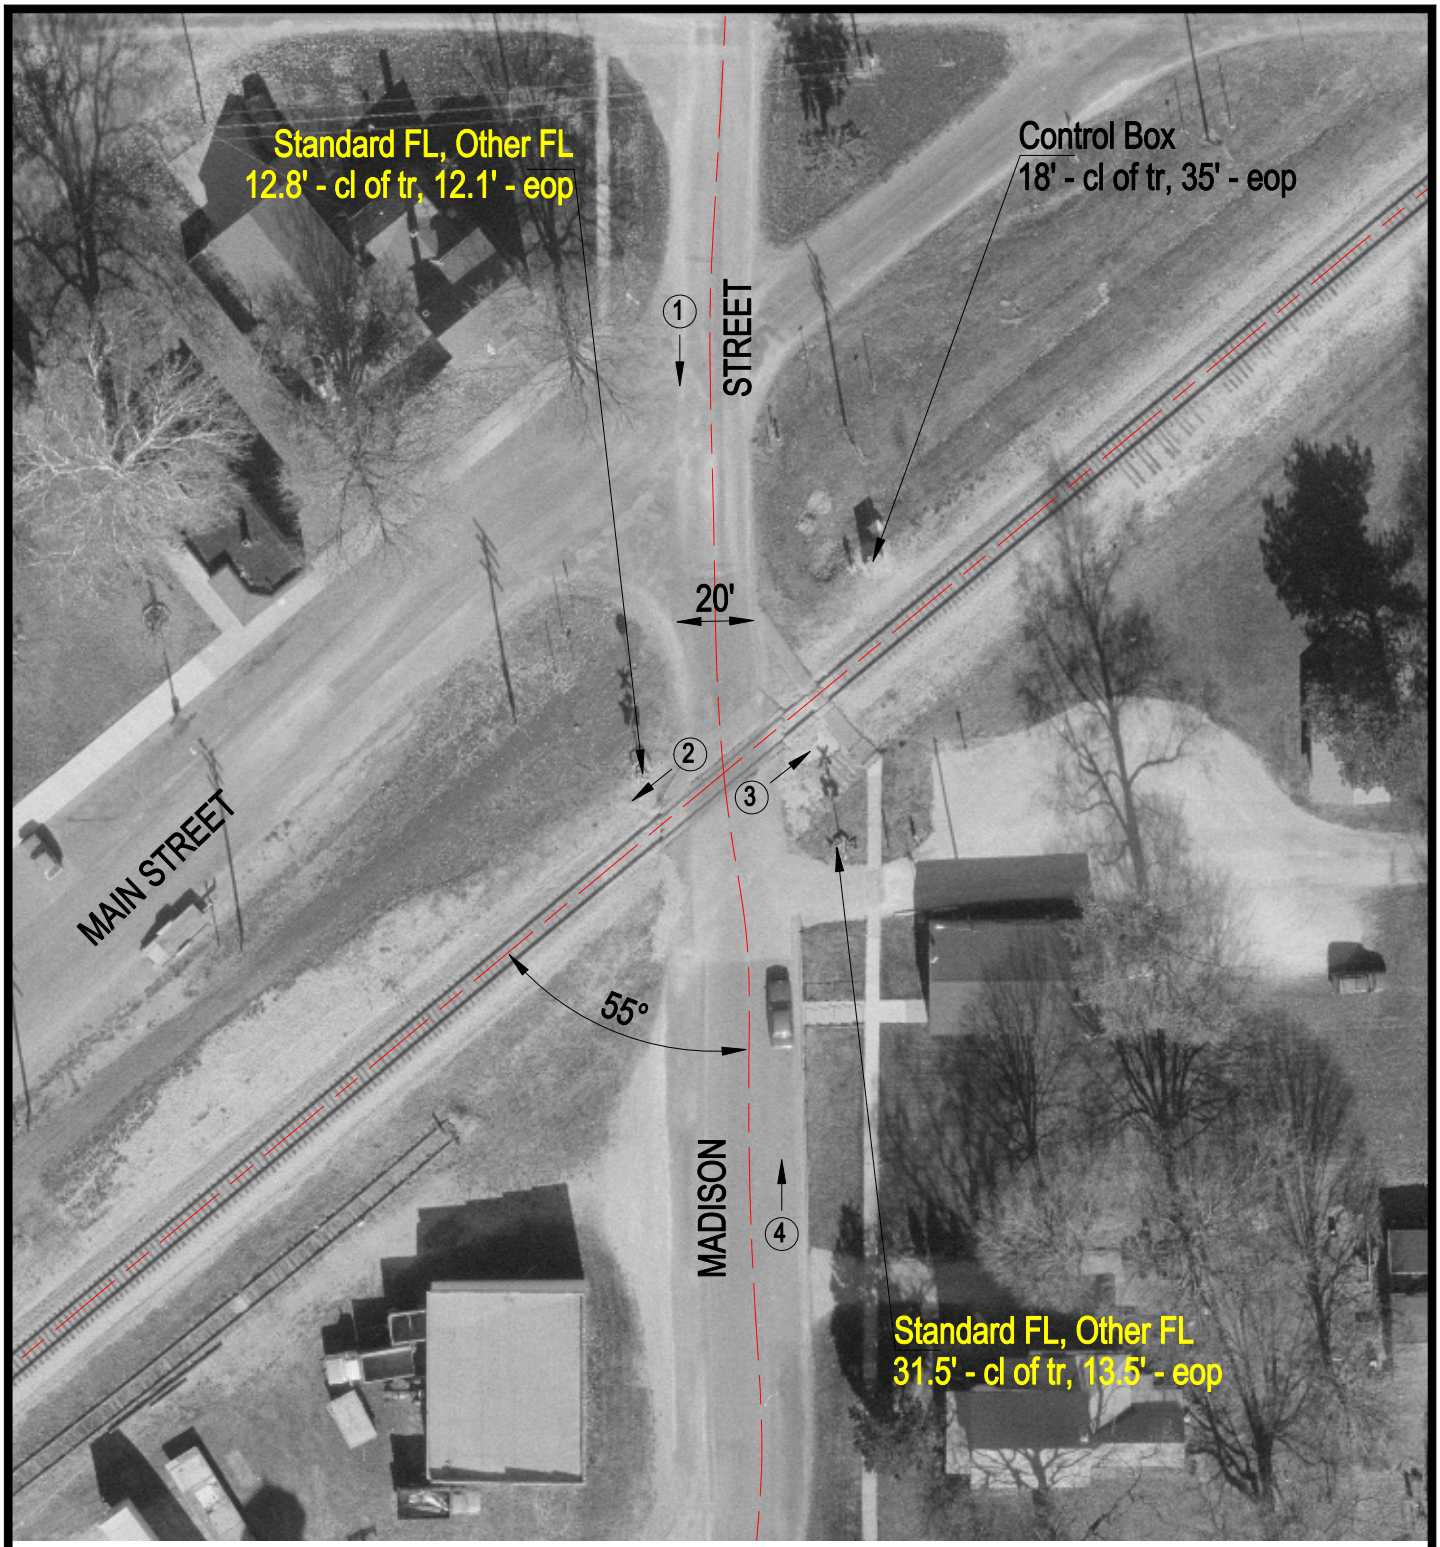


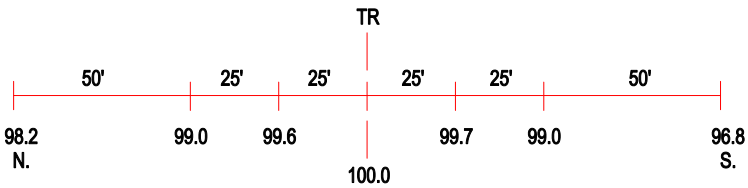


ROAD PROFILE

3 Photo Location

| | |
|---|---|
| Crossing #: | 290801R |
| Location: | Mclean Co., City of Towanda (I) |
| Lat/Long: | 40°33'53" / 88°53'50" |
| Railroad: | UP |
| Street: | Madison Street |
| Railroad Milepost: | 118.12 |
| Crossing Protection: | Train Activated Devices |