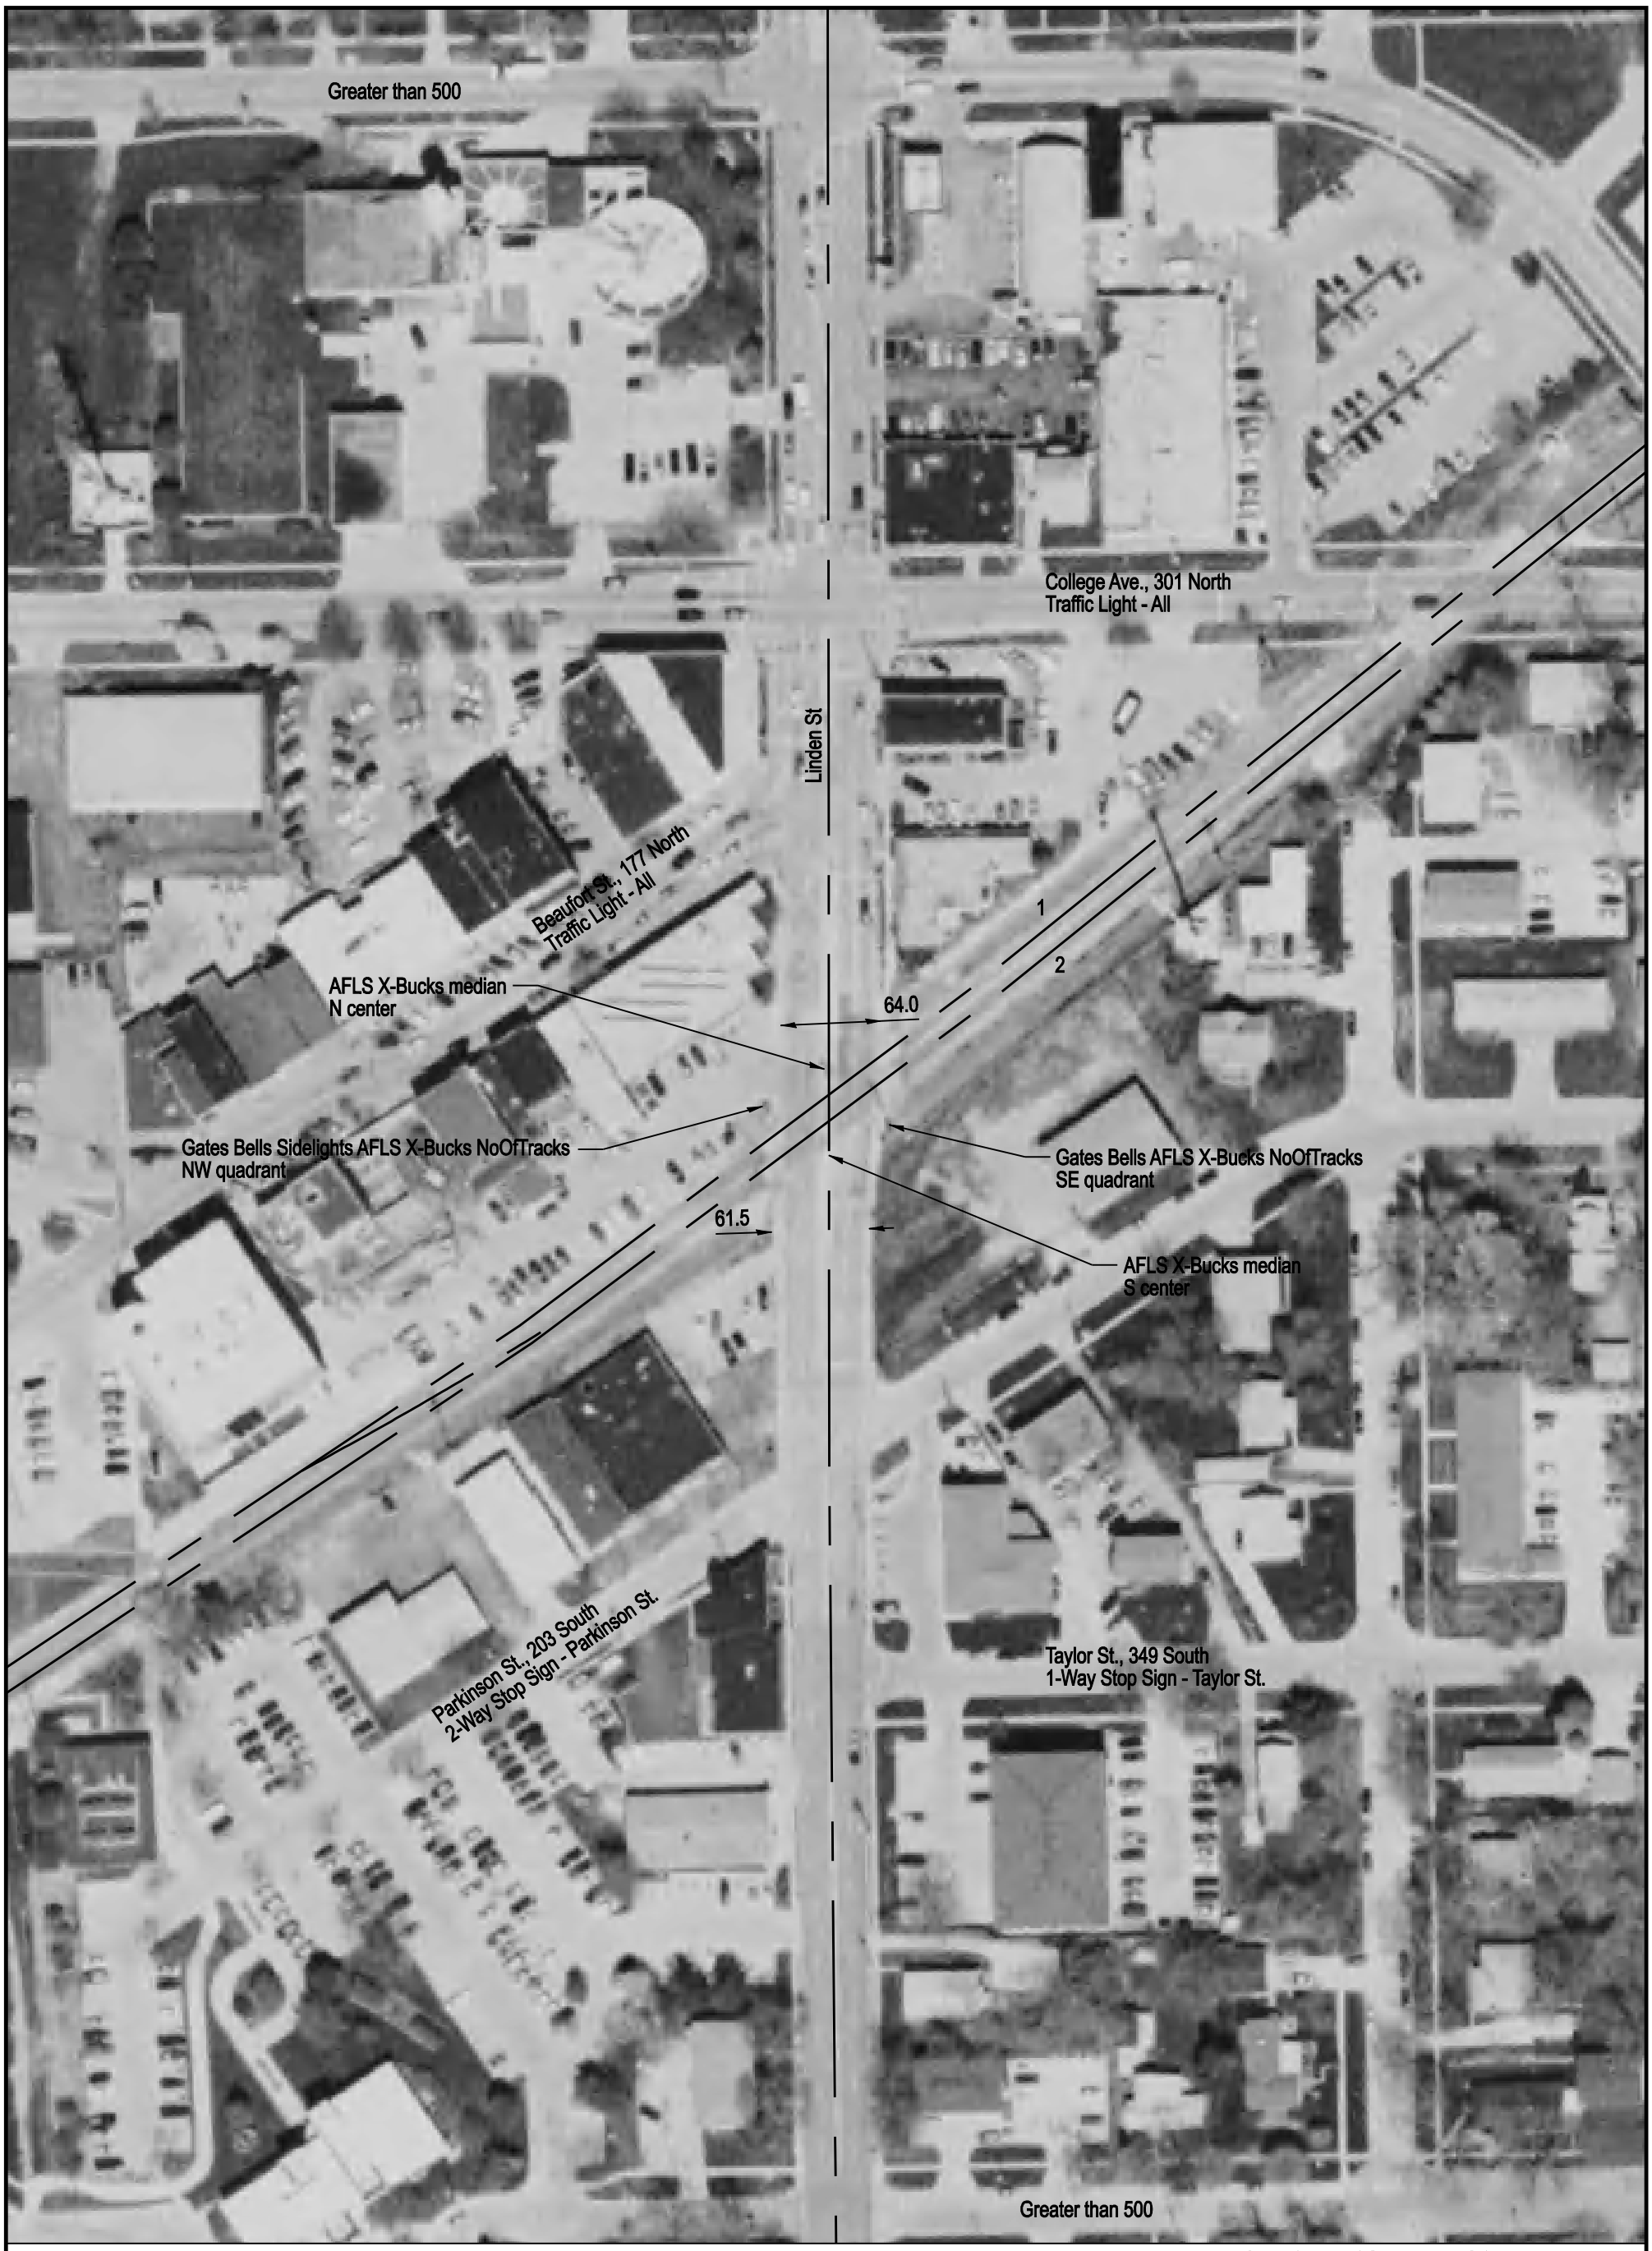

NOTE: ALL MEASUREMENTS ARE IN FEET

DOT/AAR Inventory #: 290810P

Location: McLean Co., In Normal, IL

Lat/Long: 40º 30' 34"/-88º 58' 57"

Railroad Milepost - Line: 124-SSWNAO

Crossing Angle (Deg.): 50

Crossing Width (By Track): 107.5, 107.5 (1 to 2)

Number of Tracks: 2

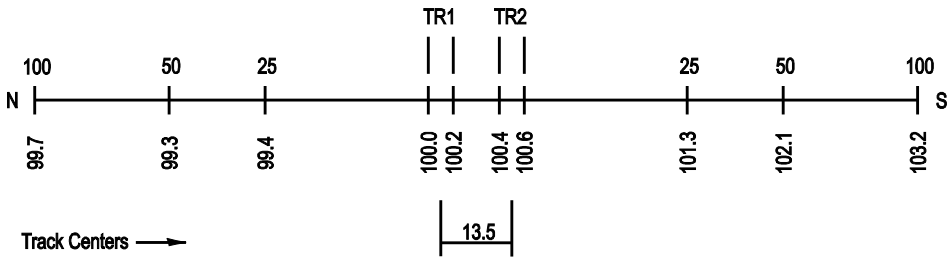
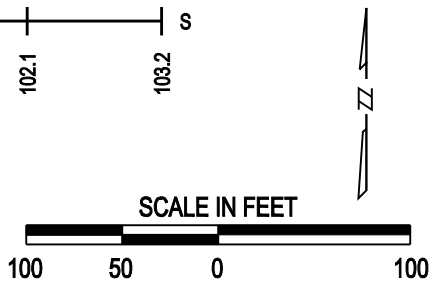
ROAD PROFILE