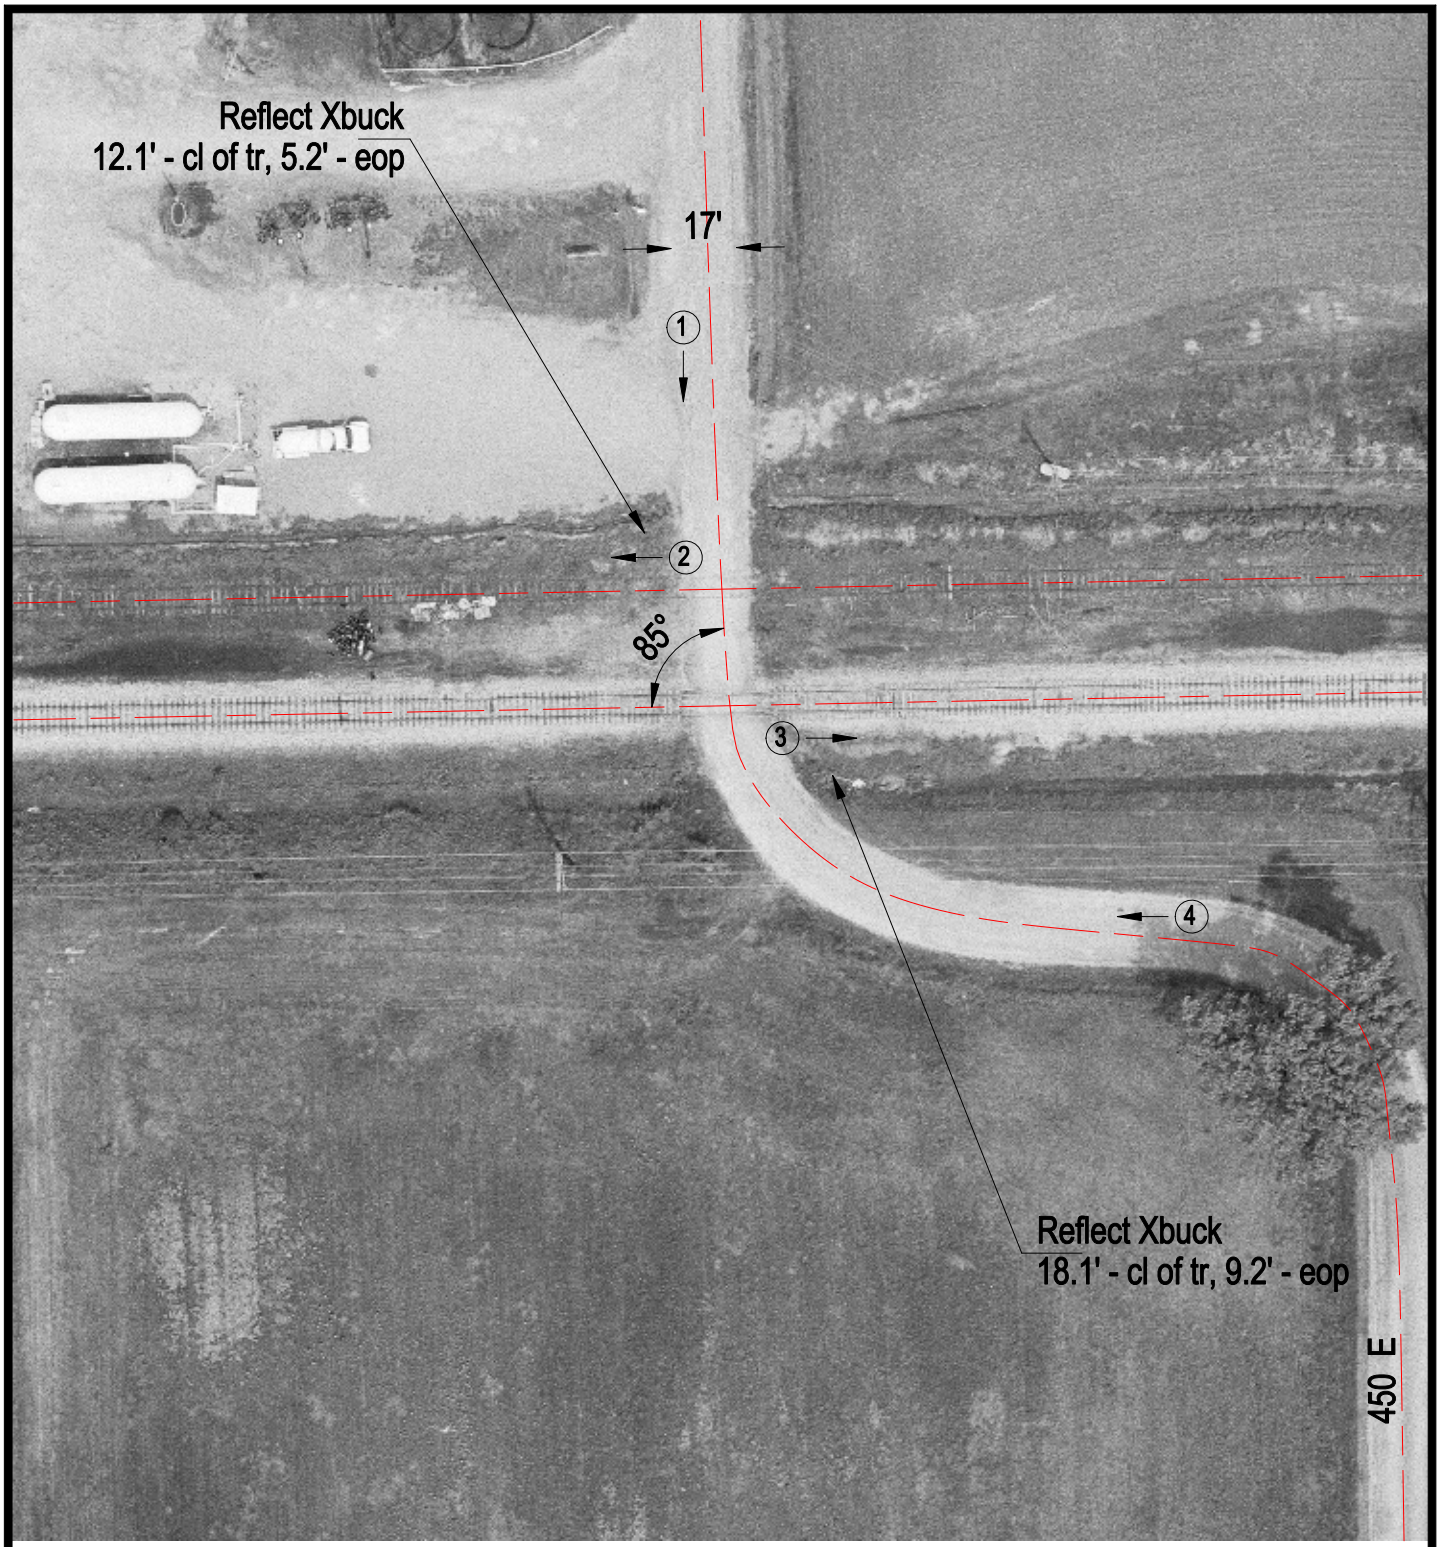

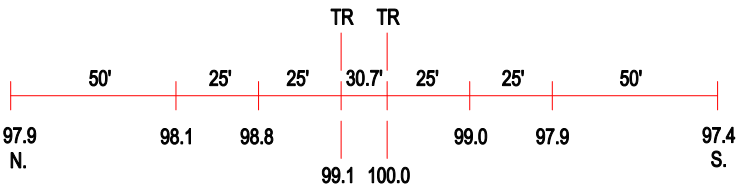

ROAD PROFILE

3 Photo Location

Crossing #:	292471U
Location:	Crawford Co., City of Stoy (N)
Lat/Long:	38°59'52" / 87°51'44"
Railroad:	INRD
Street:	450E
Railroad Milepost:	137.00
Crossing Protection:	Signs