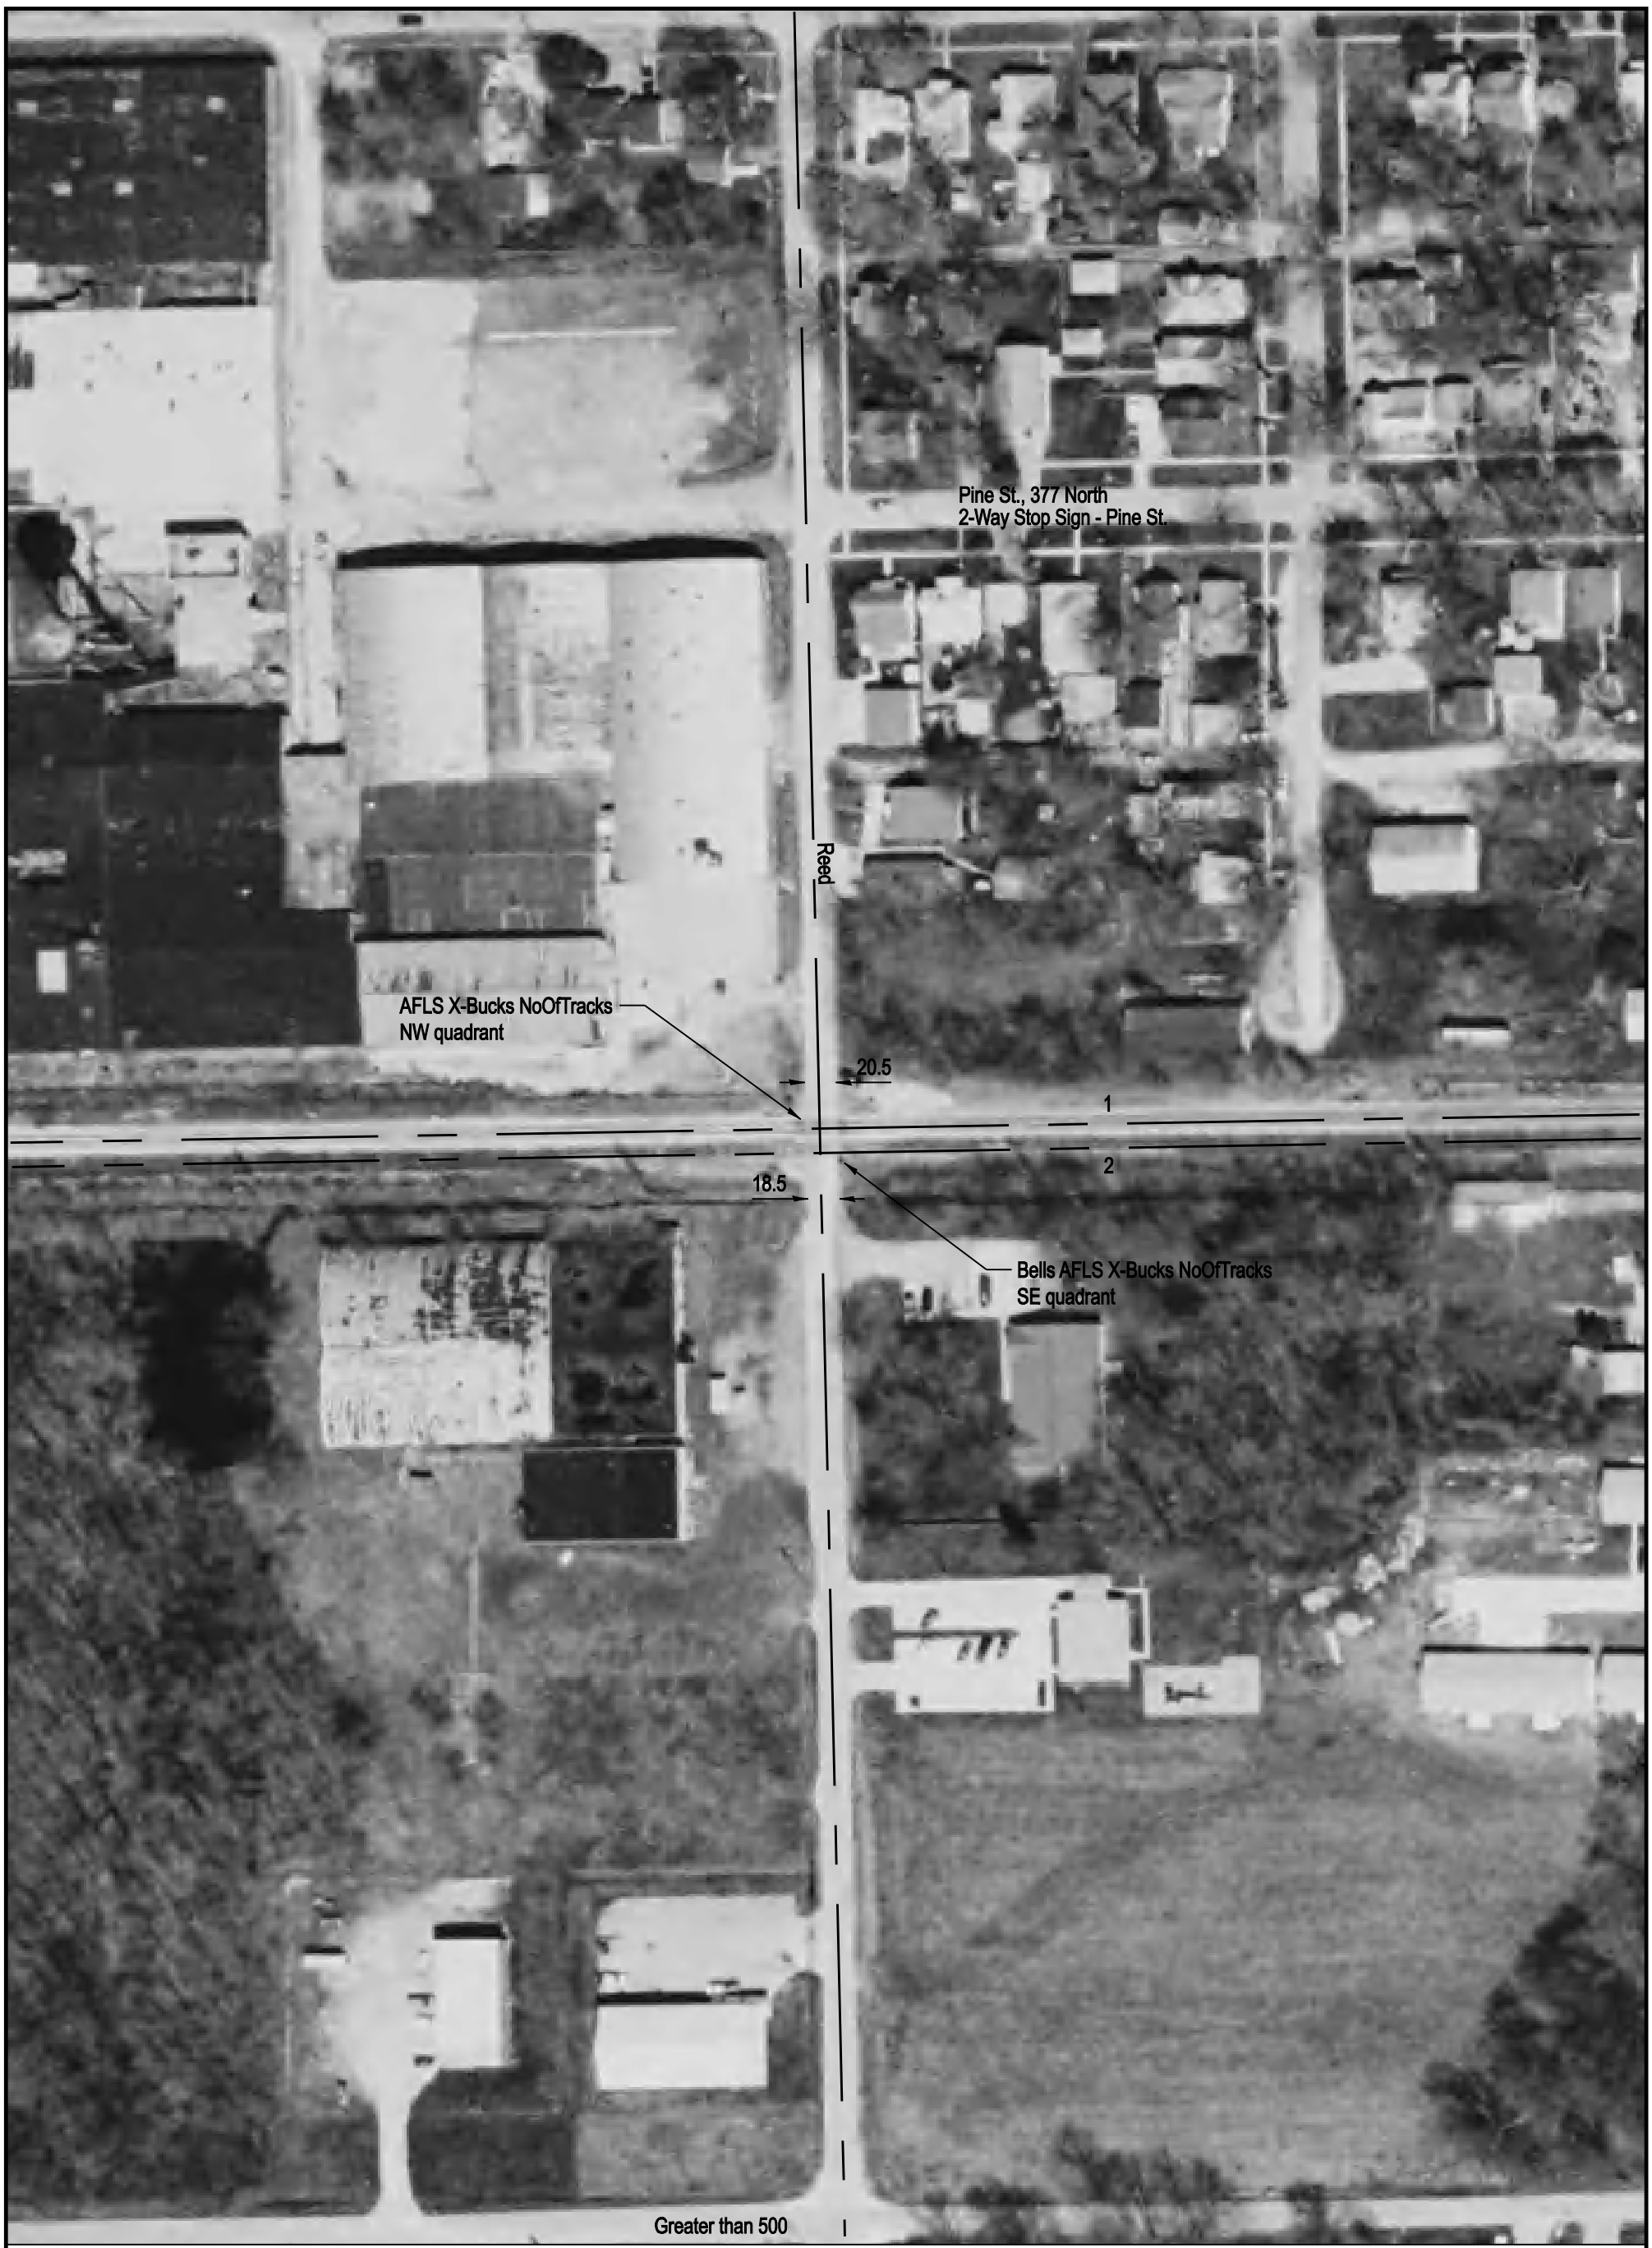

NOTE: ALL MEASUREMENTS ARE IN FEET

DOT/AAR Inventory #: 292576H

Location: Crawford Co., In Robinson, IL

Lat/Long: 39° 0' 7"/-87° 44' 54"

Railroad Milepost - Line: 130.6-X

Crossing Angle (Deg.): 90

Crossing Width (By Track): 90

Number of Tracks: 2

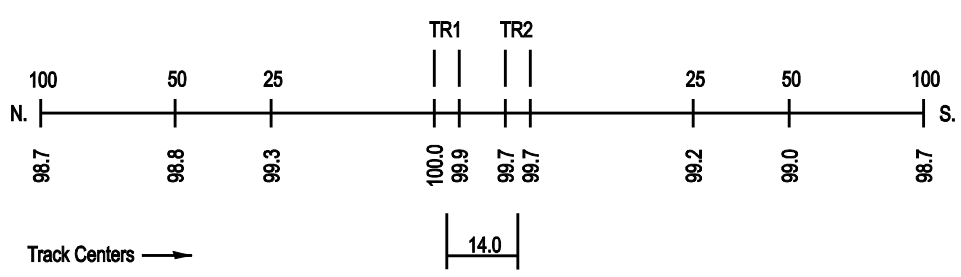

ROAD PROFILE

SCALE IN FEET

100 50 0 100