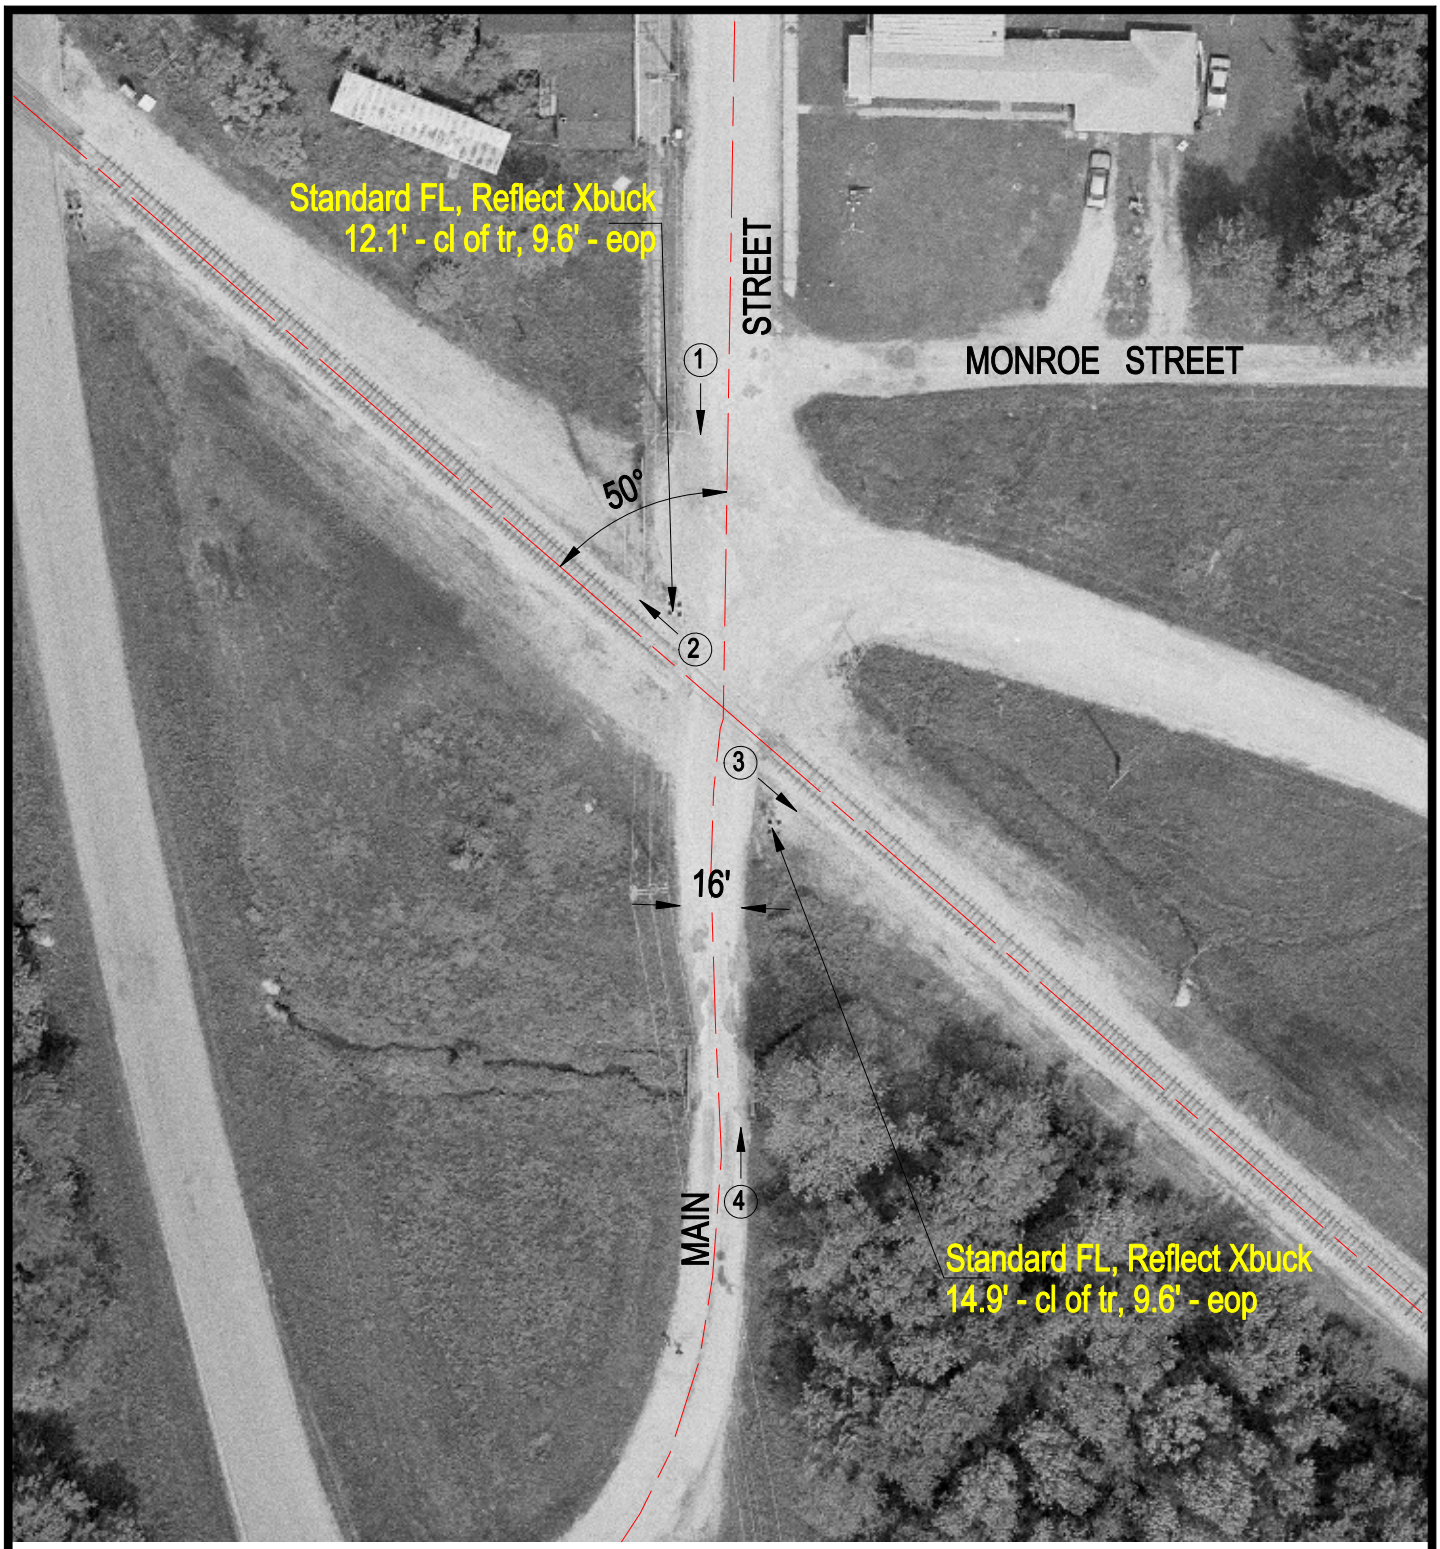

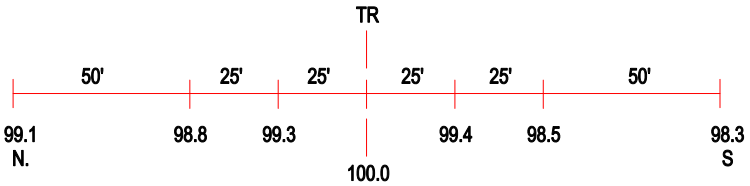

ROAD PROFILE

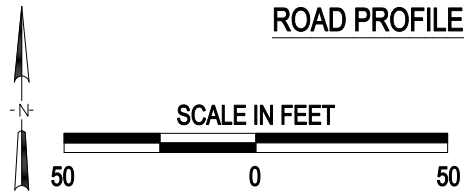

3 Photo Location

Crossing #:	292582L
Location:	Crawford Co., City of Stoy (I)
Lat/Long:	38°59'46" / 87°50'01"
Railroad:	INRD
Street:	Main Street
Railroad Milepost:	135.40
Crossing Protection:	Train Activated Devices