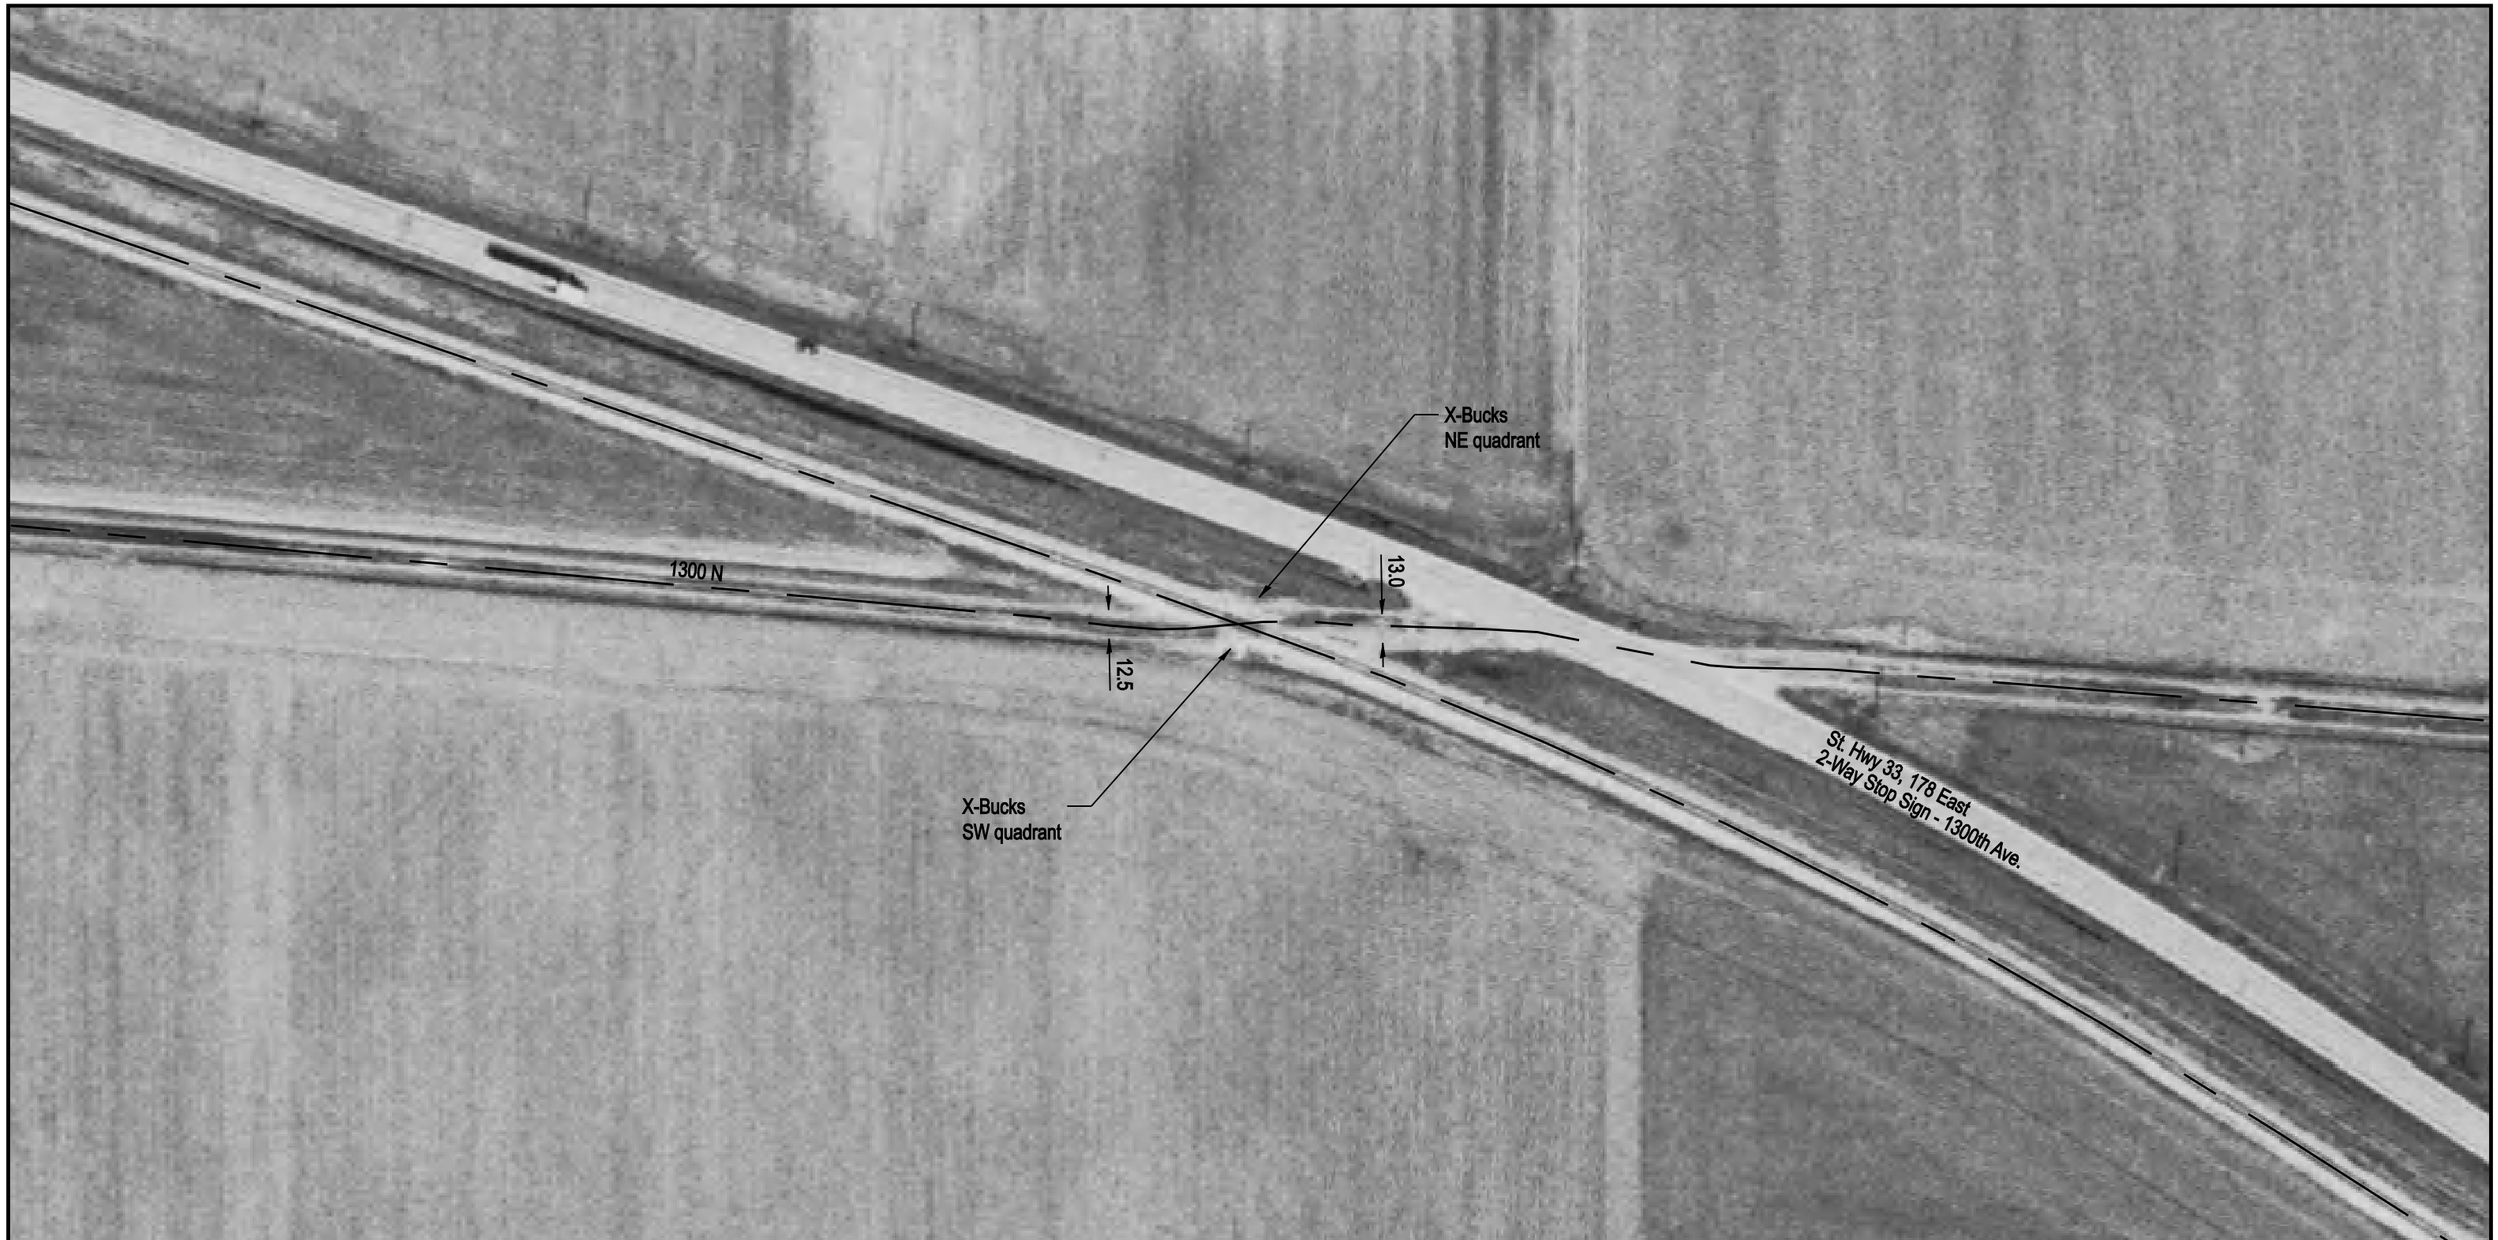

DOT/AAR Inventory #: 292629E

Location: Jasper Co., Near Wheeler, IL

Lat/Long: 39º 2' 28"/-88º 18' 13"

Railroad Milepost-Line: 162.2-X

Crossing Angle (Deg.): 35

Crossing Width (By Track): 24.0

Number of Tracks: 1

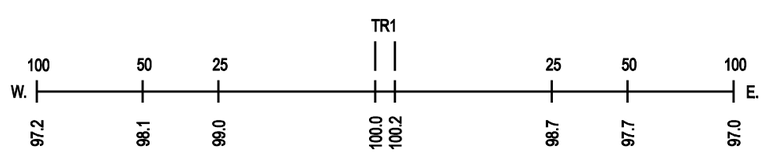

ROAD PROFILE
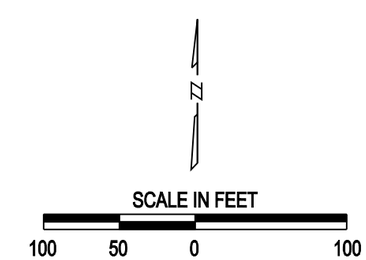
NOTE: ALL MEASUREMENTS ARE IN FEET