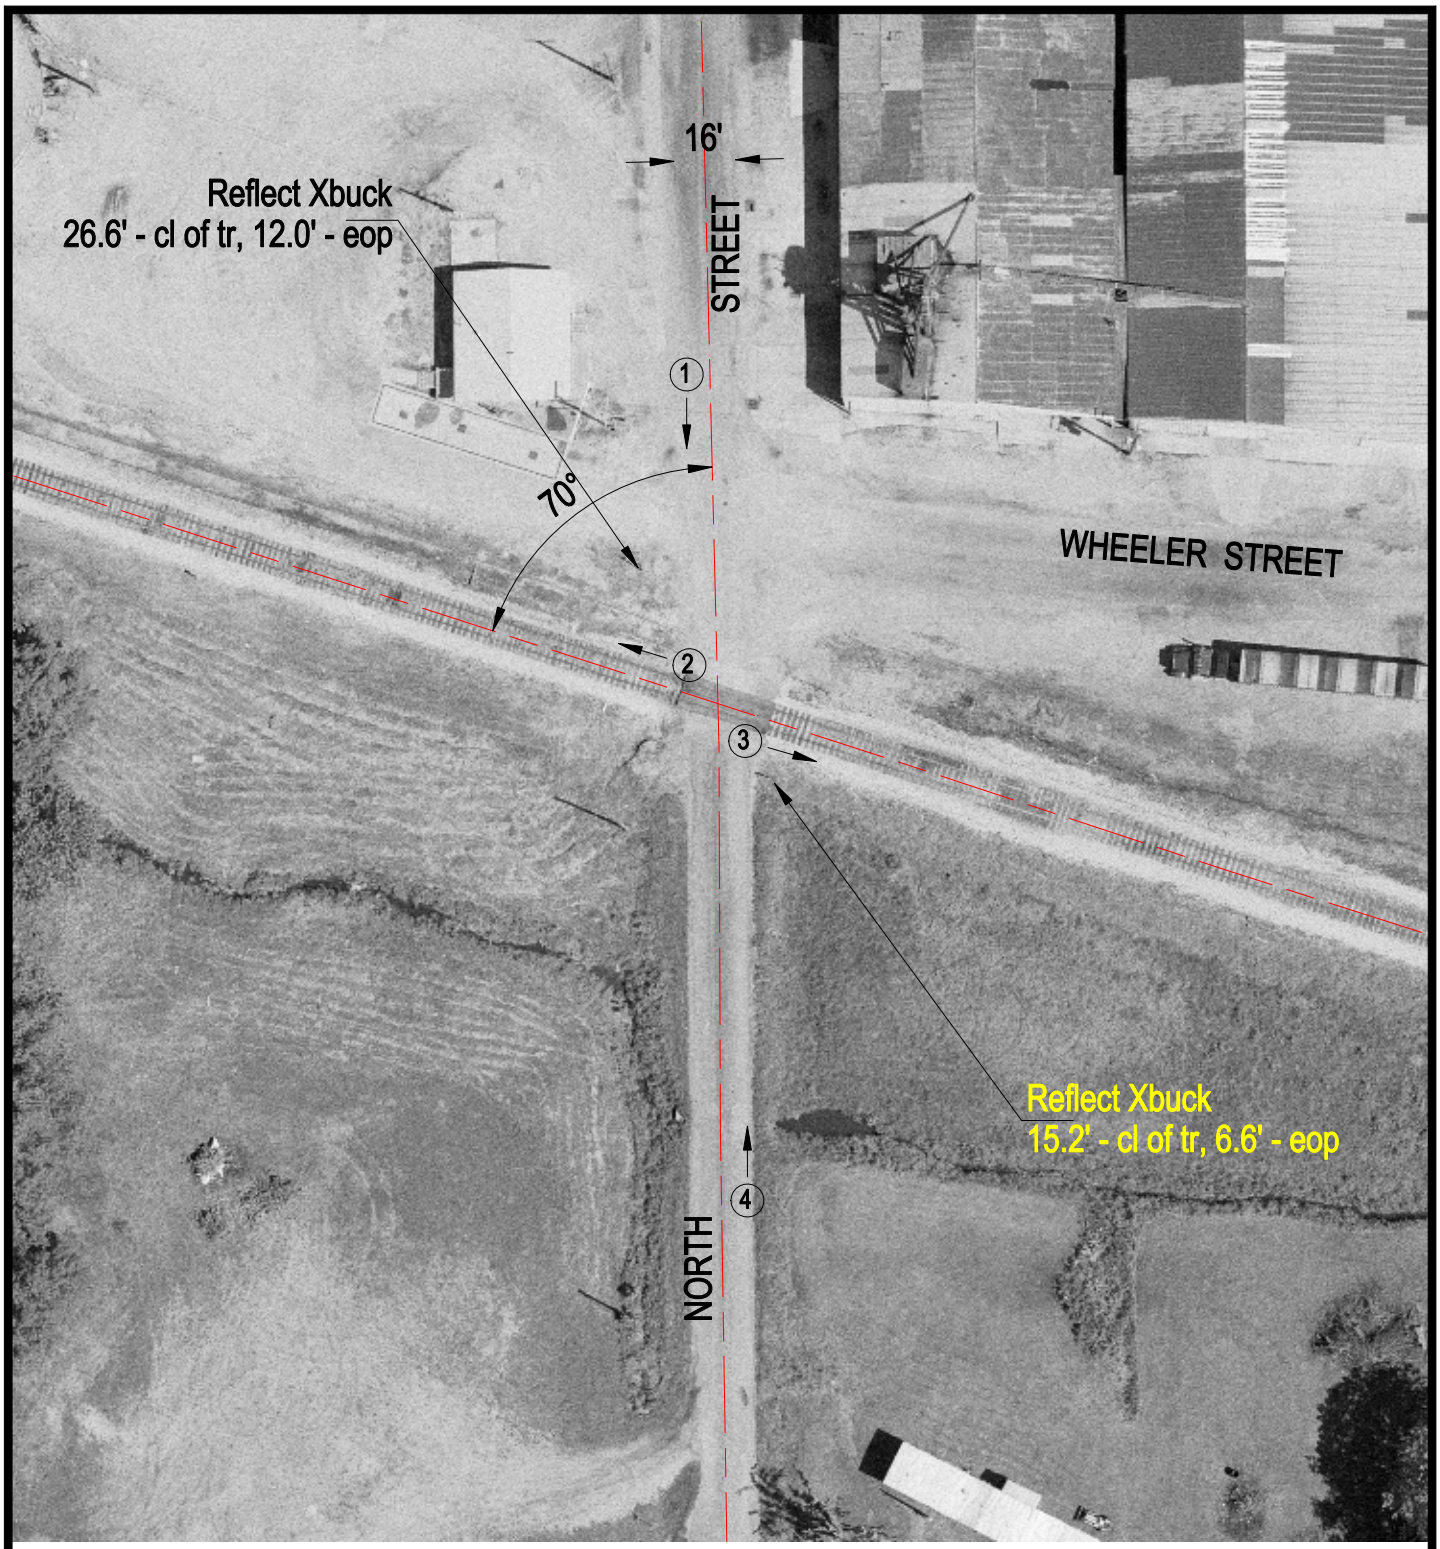

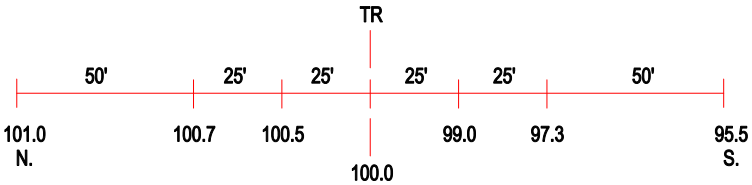

ROAD PROFILE

N

SCALE IN FEET

50 0 50

3 Photo Location

Crossing #:	292633U
Location:	Jasper Co., City of Wheeler (I)
Lat/Long:	39°02'42" / 88°19'04"
Railroad:	IC
Street:	North Street
Railroad Milepost:	163.00
Crossing Protection:	Signs