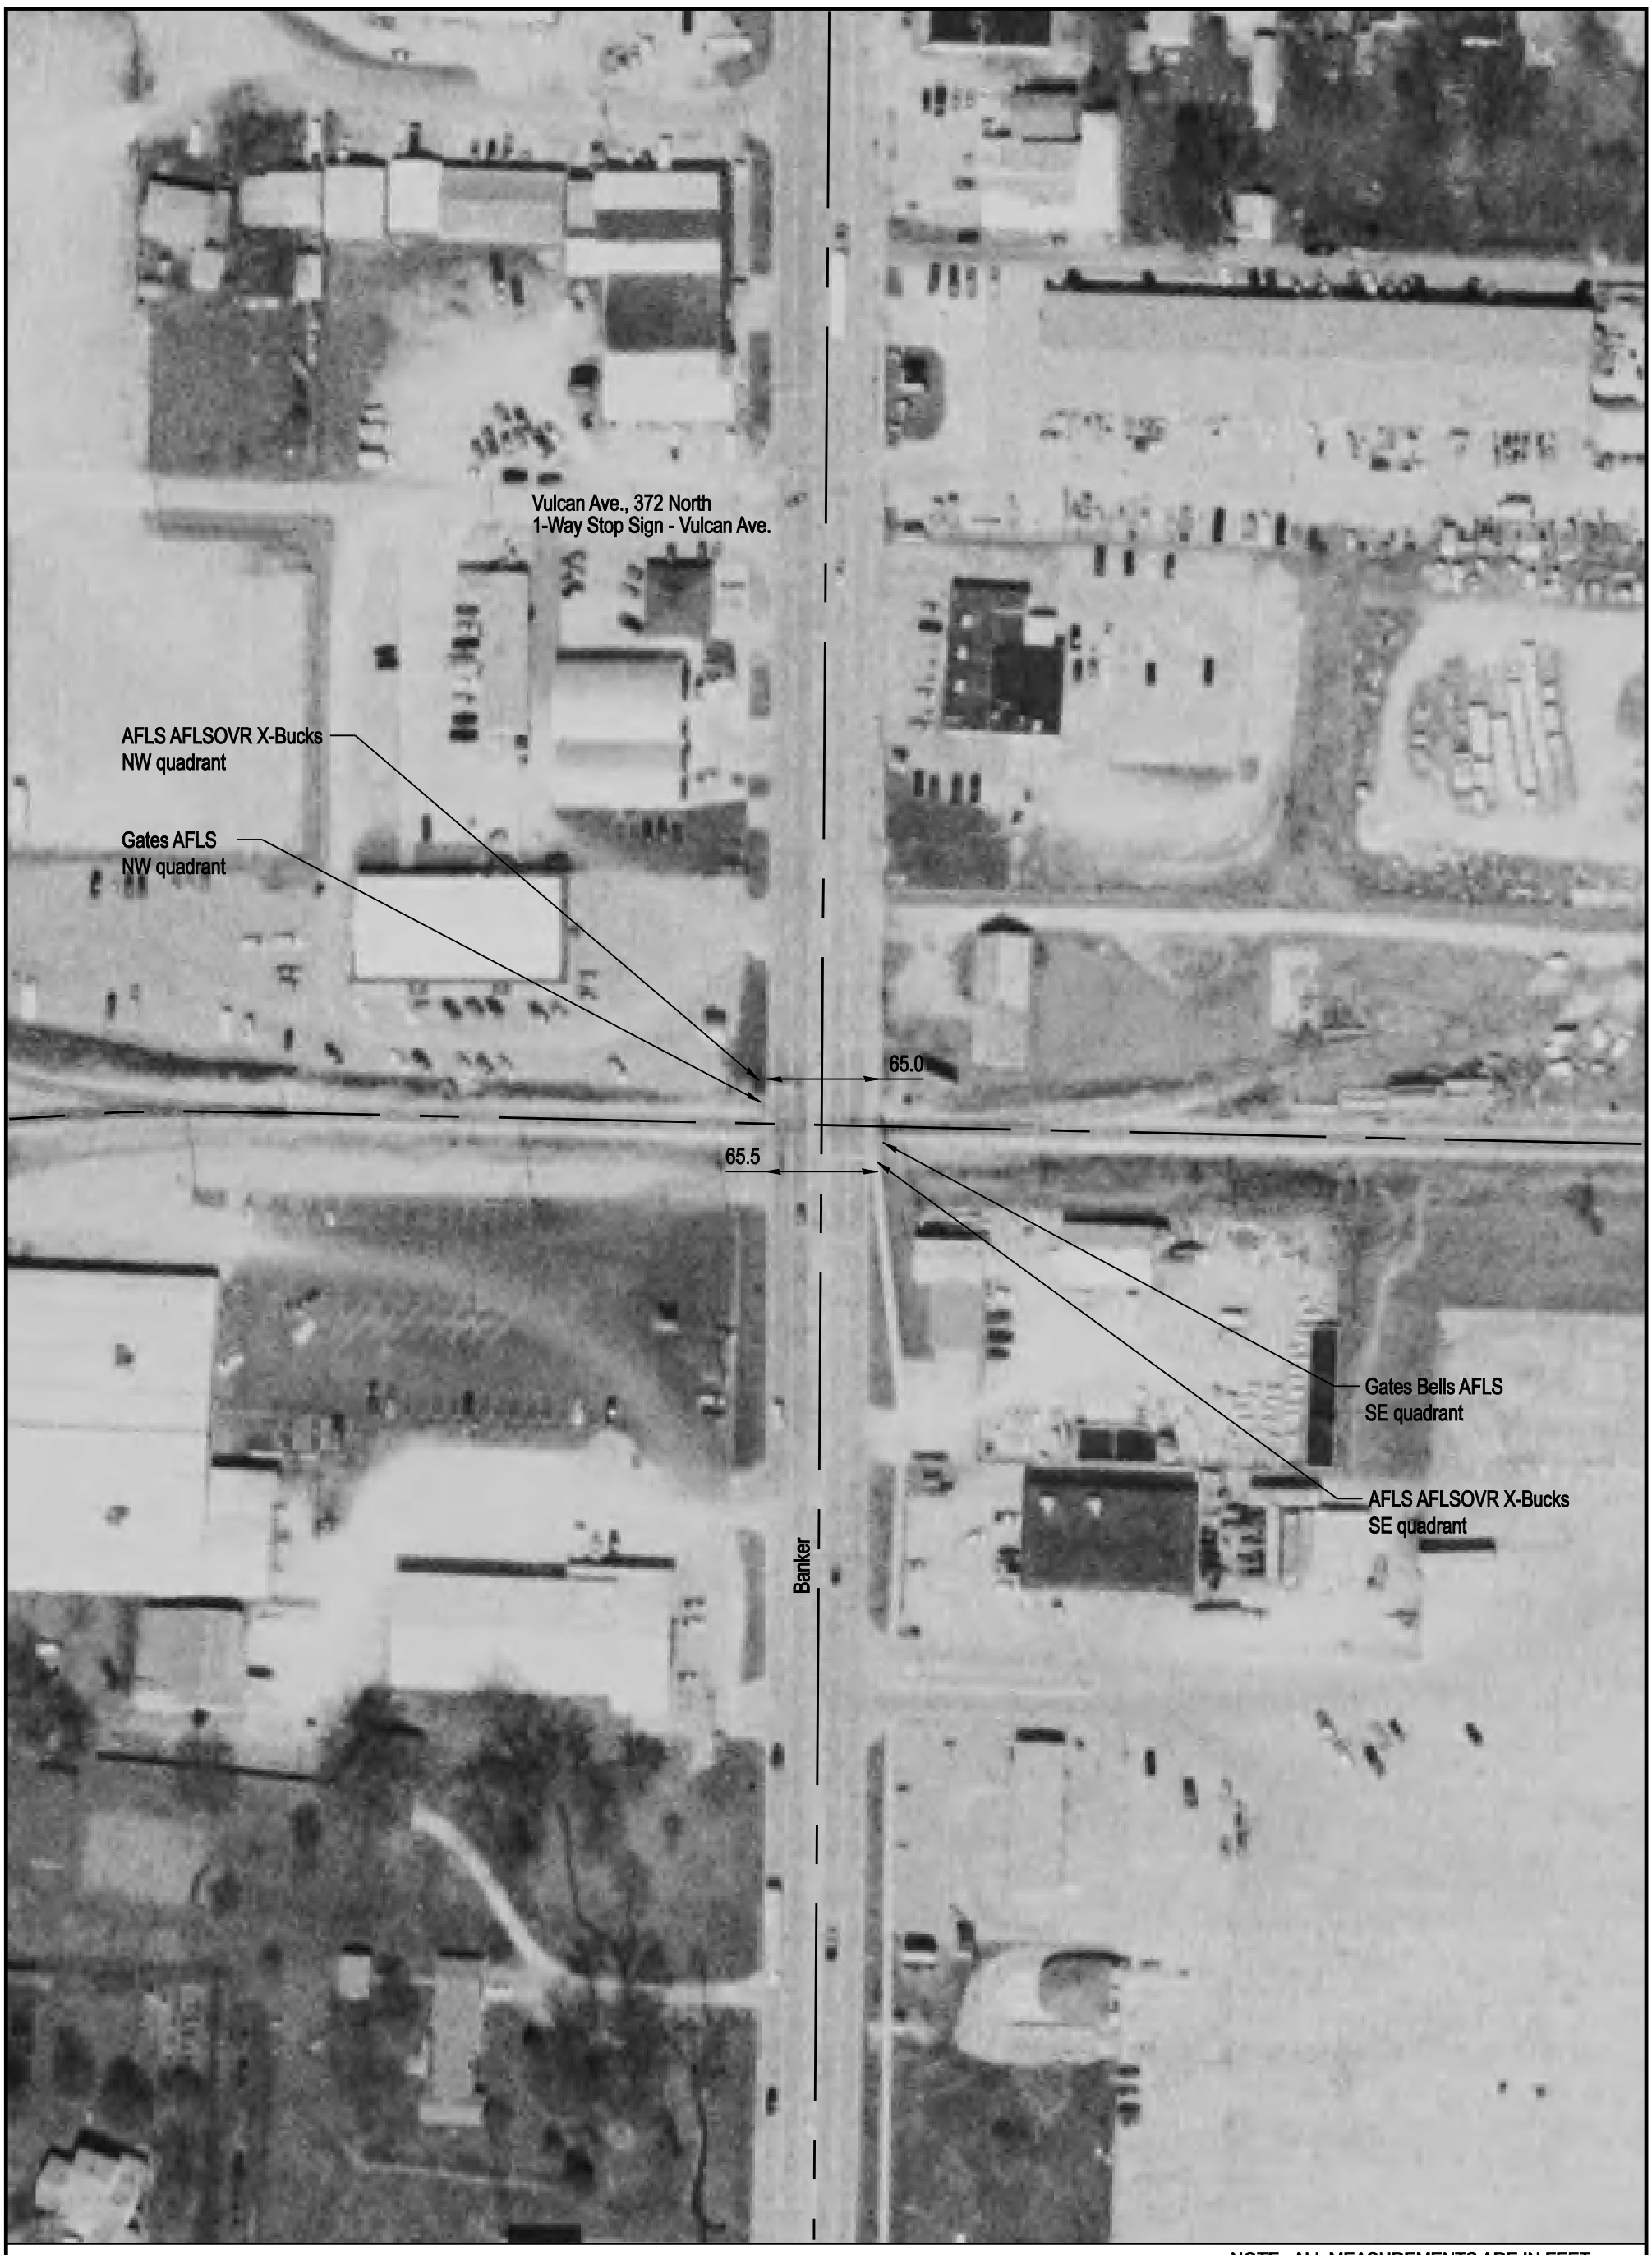

NOTE: ALL MEASUREMENTS ARE IN FEET

DOT/AAR Inventory #: 292673S

Location: Effingham Co., In Effingham, IL

Lat/Long: 39º 6' 19"/-88º 32' 49"

Railroad Milepost - Line: 176.65-X

Crossing Angle (Deg.): 90

Crossing Width (By Track): 71.0

Number of Tracks: 1

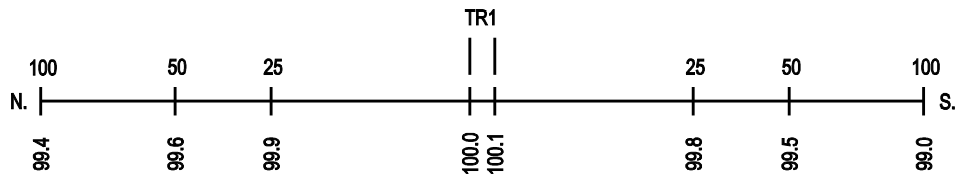
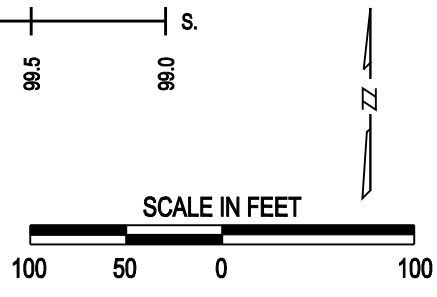
ROAD PROFILE