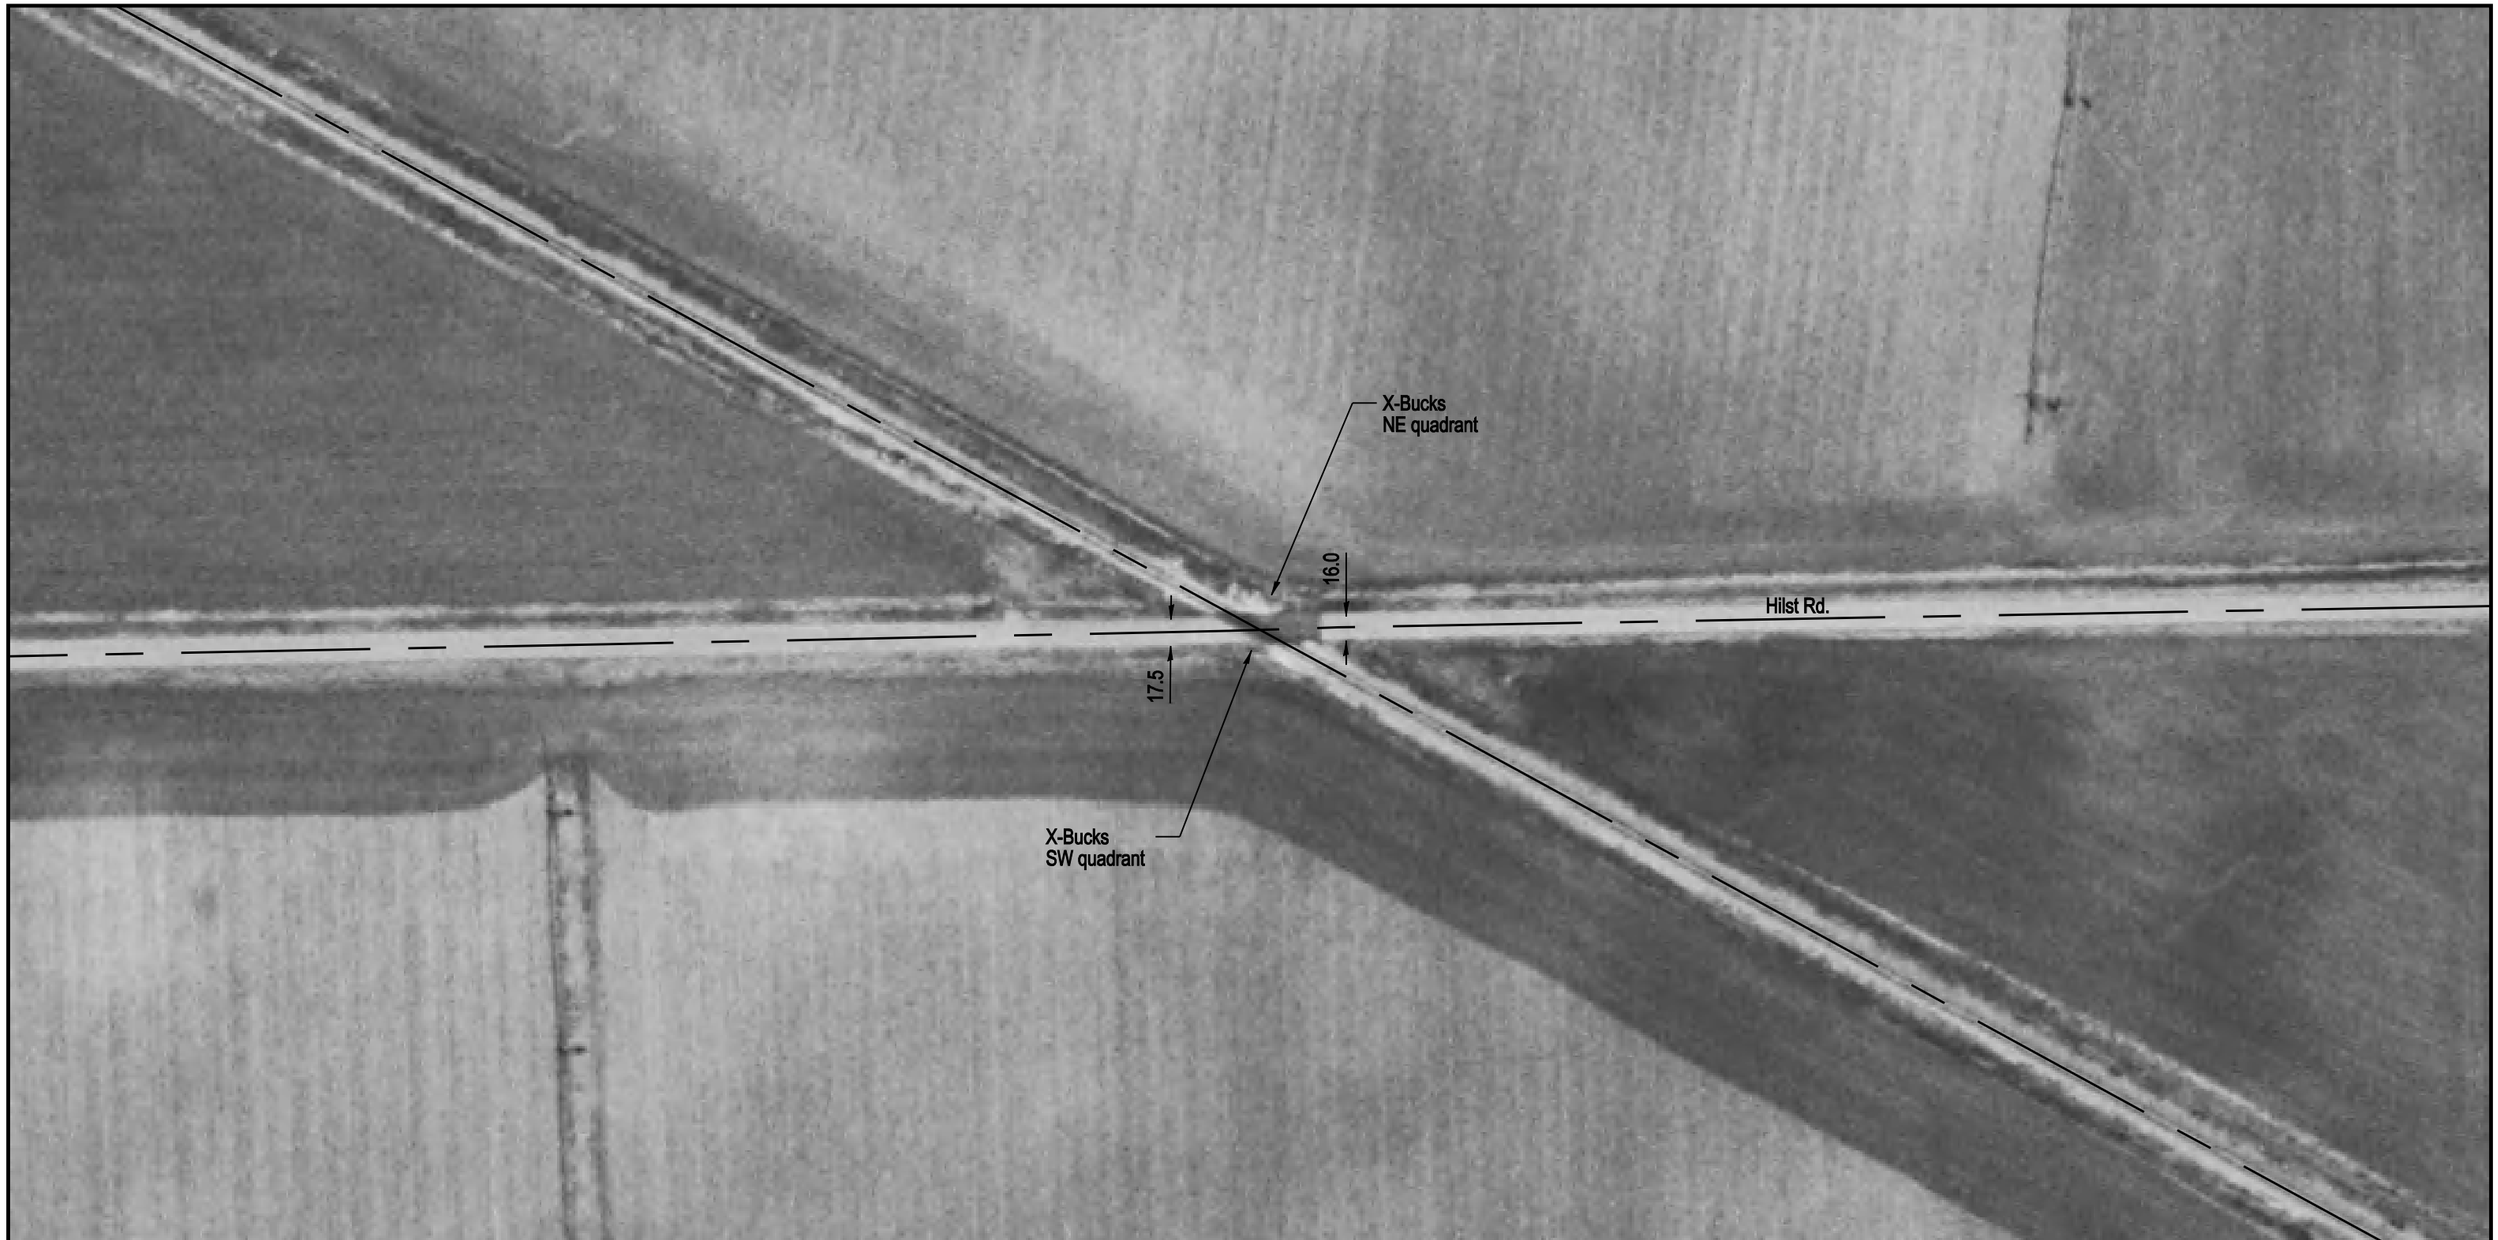

NOTE: ALL MEASUREMENTS ARE IN FEET

DOT/AAR Inventory #: 292702A

Location: Tazewell Co., Near Delavan, IL

Lat/Long: 40° 23' 35"/-89° 36' 29"

Railroad Milepost-Line: 22.55-B

Crossing Angle (Deg.): 30

Crossing Width (By Track): 40.5

Number of Tracks: 1

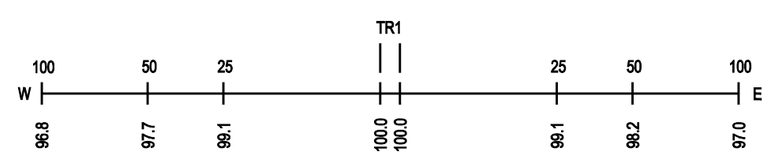
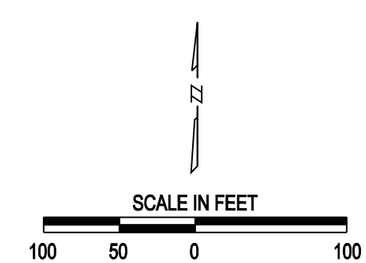
ROAD PROFILE