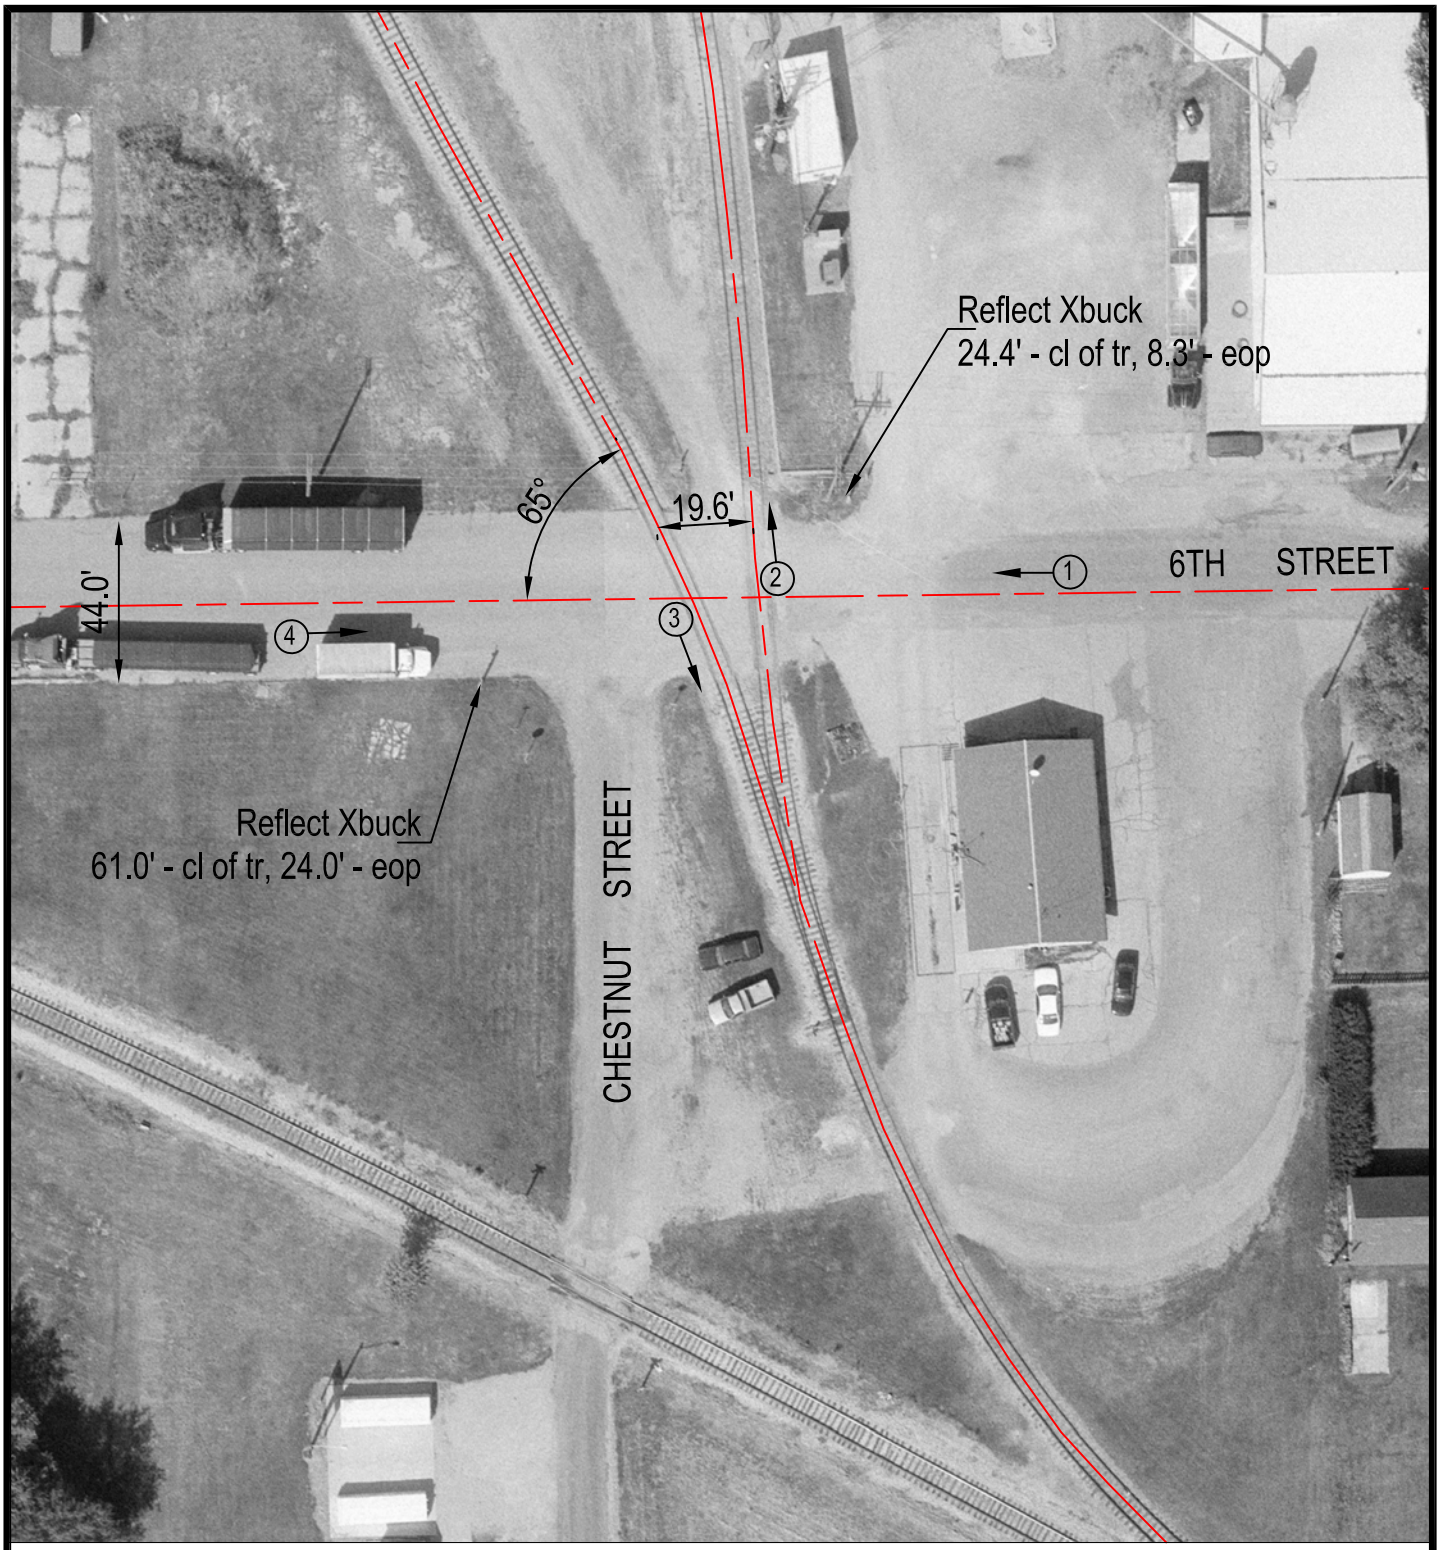

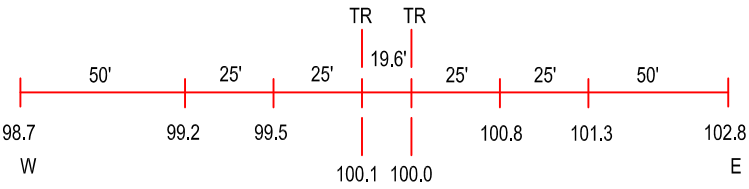

ROAD PROFILE

N

SCALE IN FEET

50 0 50

3 Photo Location

Crossing #: 292717P

Location: Tazewell Co., City of Delavan (In)

Lat/Long: 40°22'14" / 89°32'40"

Railroad: IC

Street: 6th Street

Railroad Milepost: 26.30

Crossing Protection: Sign

J:\TAZEWELL\292717P\292717P.DWG 03/07/01 15:08 HWH