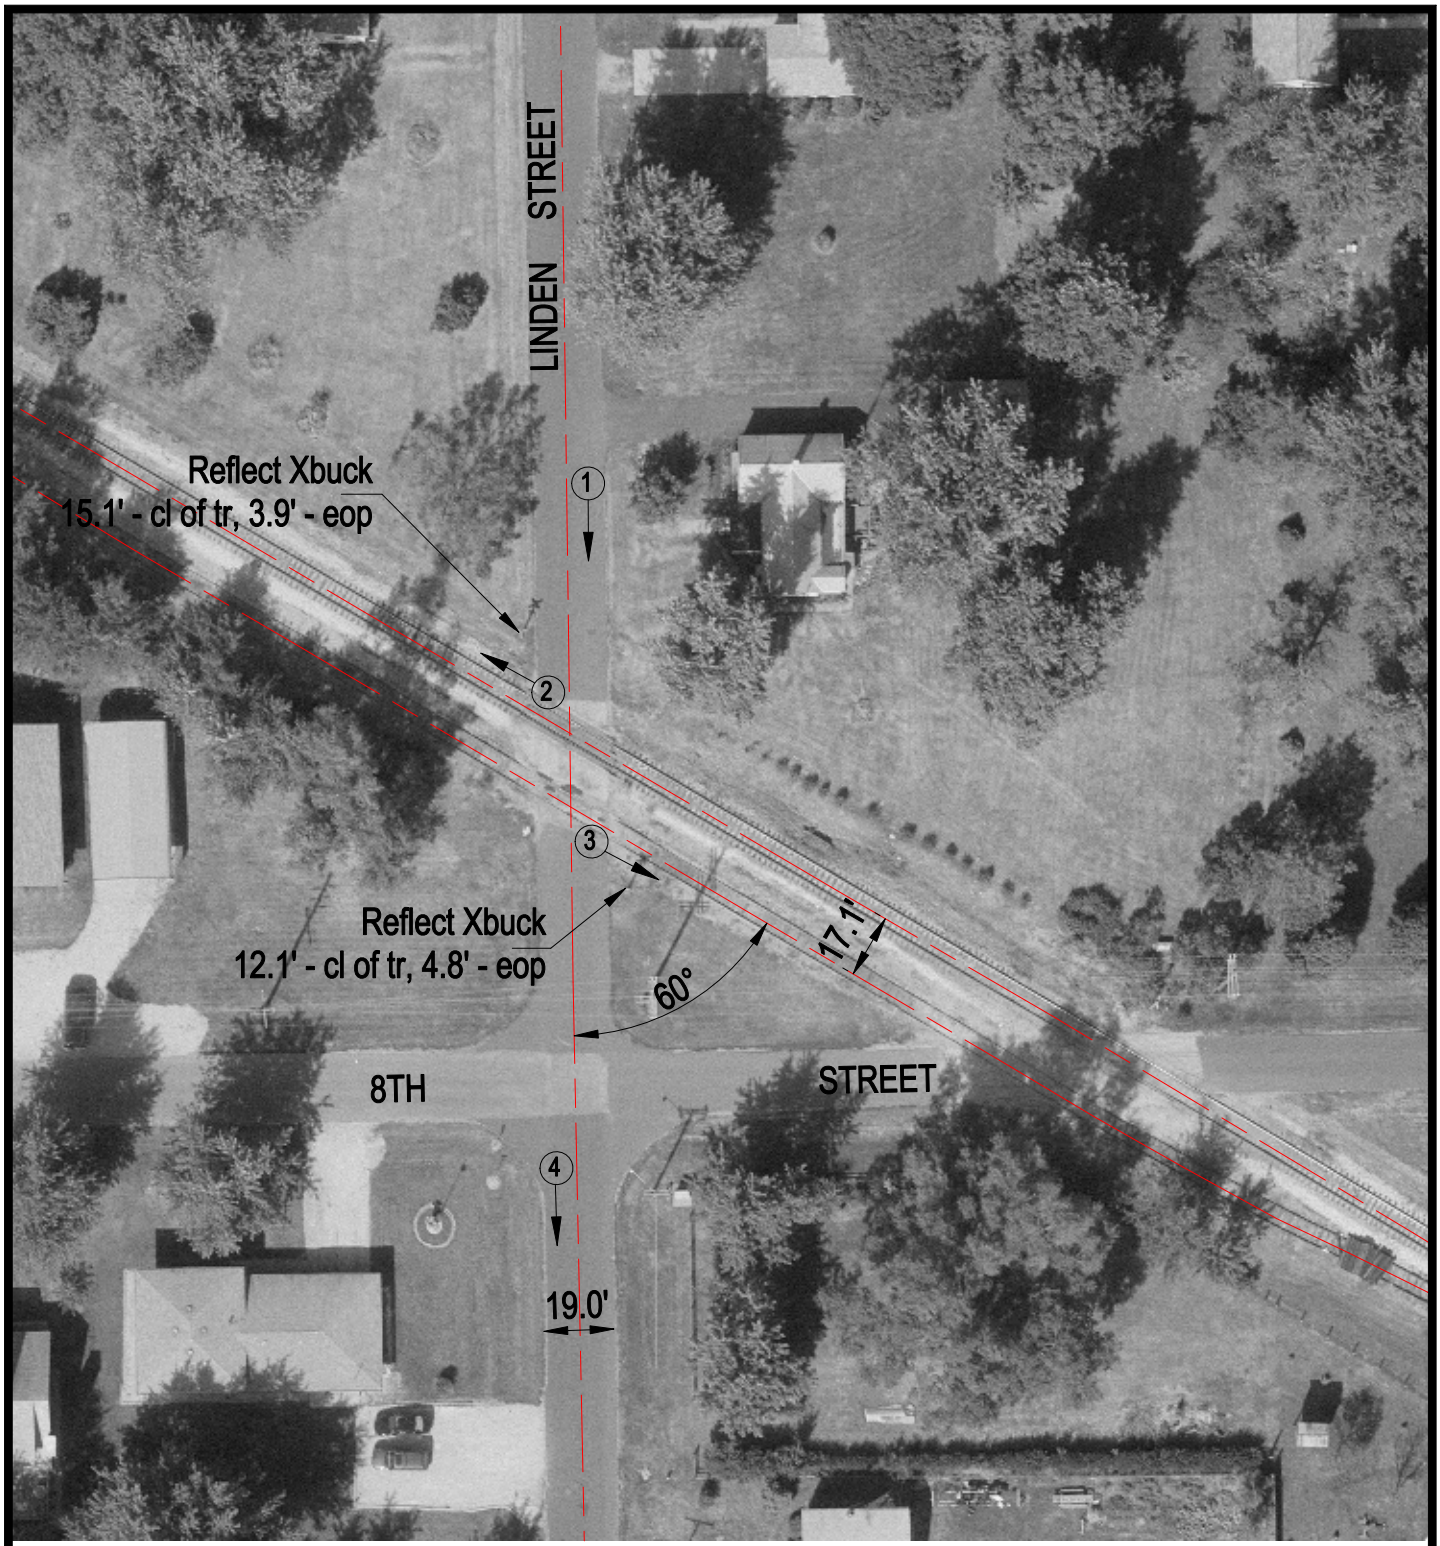

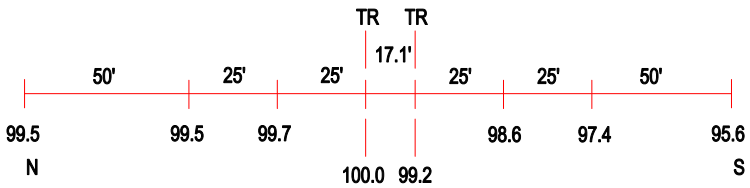

ROAD PROFILE

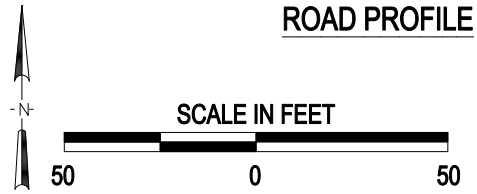

3 Photo Location

Crossing #: 292718W

Location: Tazewell Co., City of Delavan (In)

Lat/Long: 40°22'06" / 89°32'30"

Railroad: IC

Street: Linden Street

Railroad Milepost: 26.44

Crossing Protection: Sign

J:\TAZEWELL\292718W\292718W.DWG 03/07/01 15:10 HWH