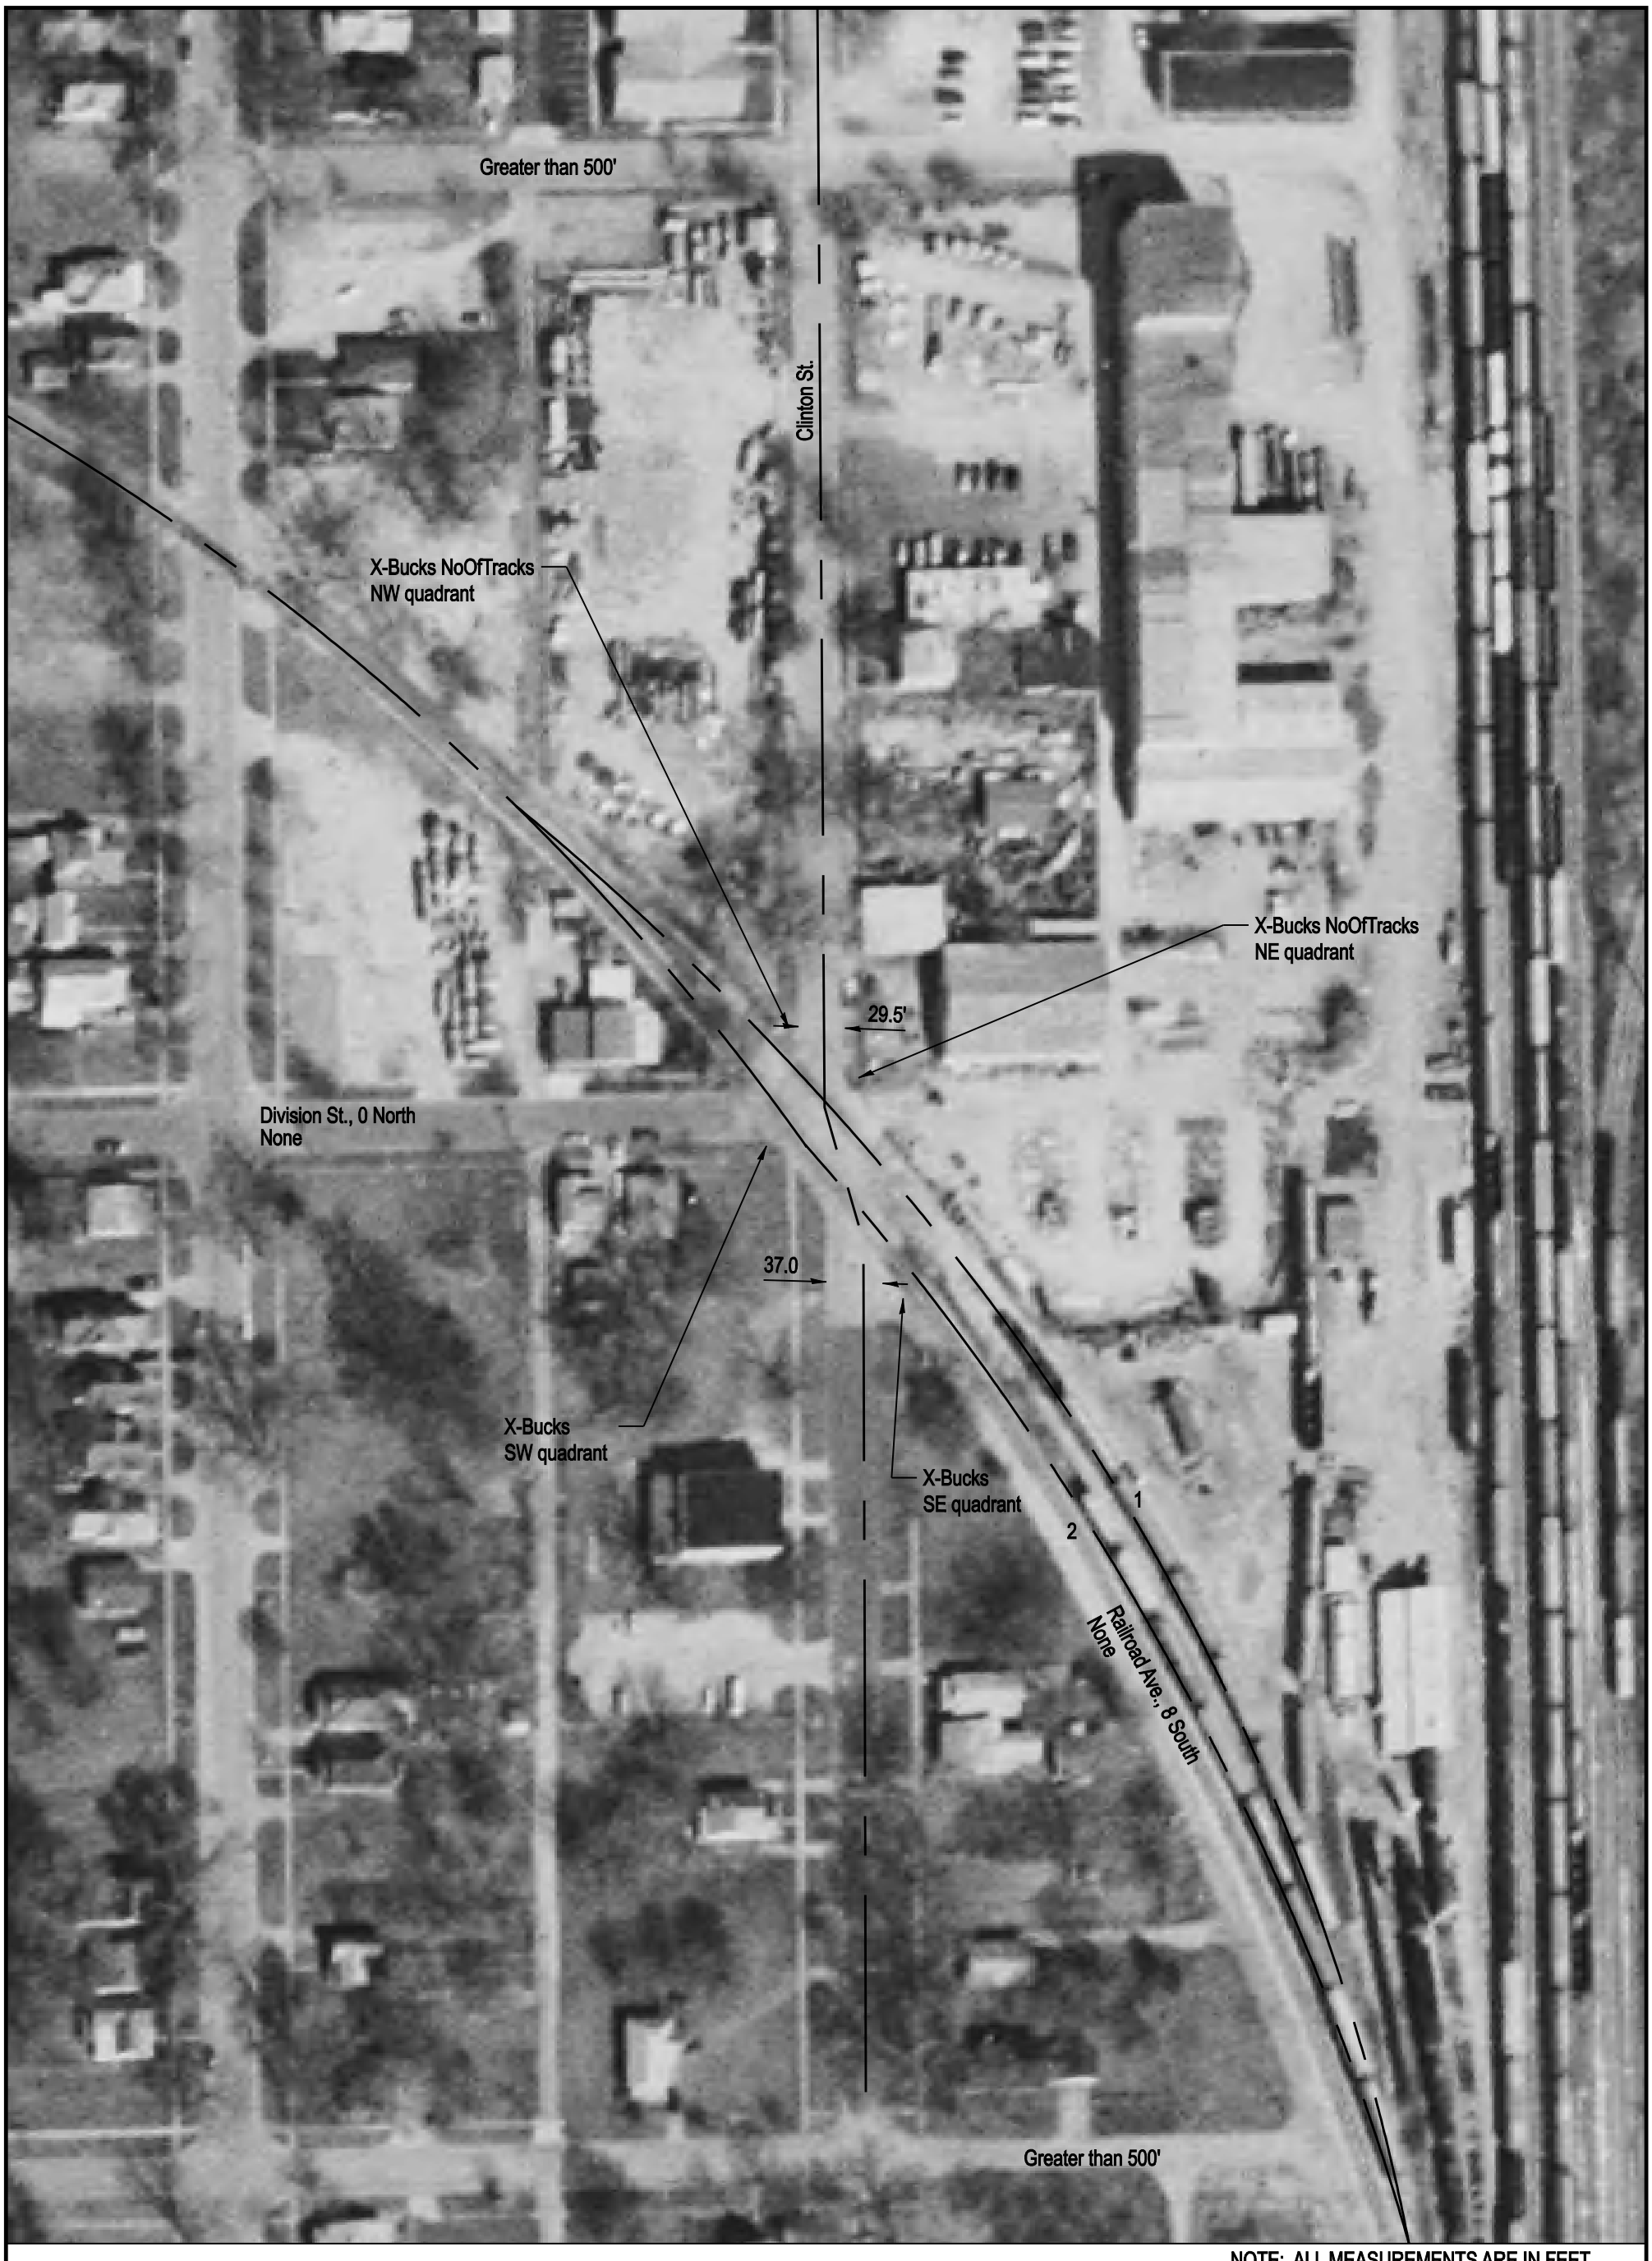

NOTE: ALL MEASUREMENTS ARE IN FEET

DOT/AAR Inventory #: 292862N

Location: Macon Co., In Decatur, IL

Lat/Long: 39º 51' 31"/-88º 56' 50"

Railroad Milepost - Line: 76.35-B

Crossing Angle (Deg.): 35

Crossing Width (By Track): 51.0, 68.5 (1 to 2)

Number of Tracks: 2

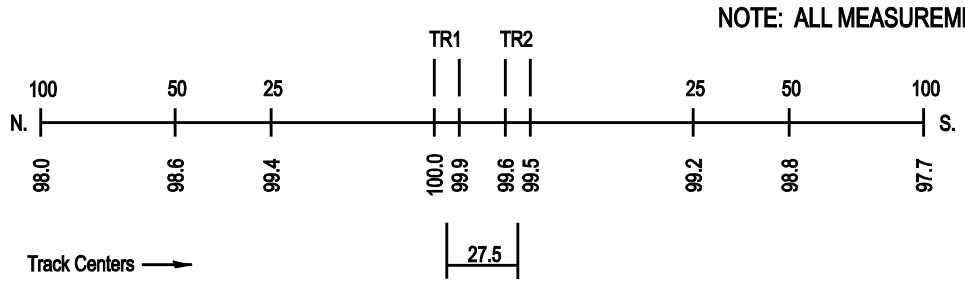
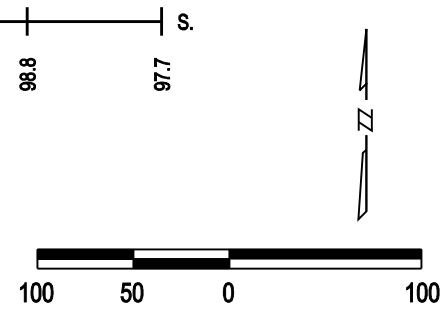
ROAD PROFILE