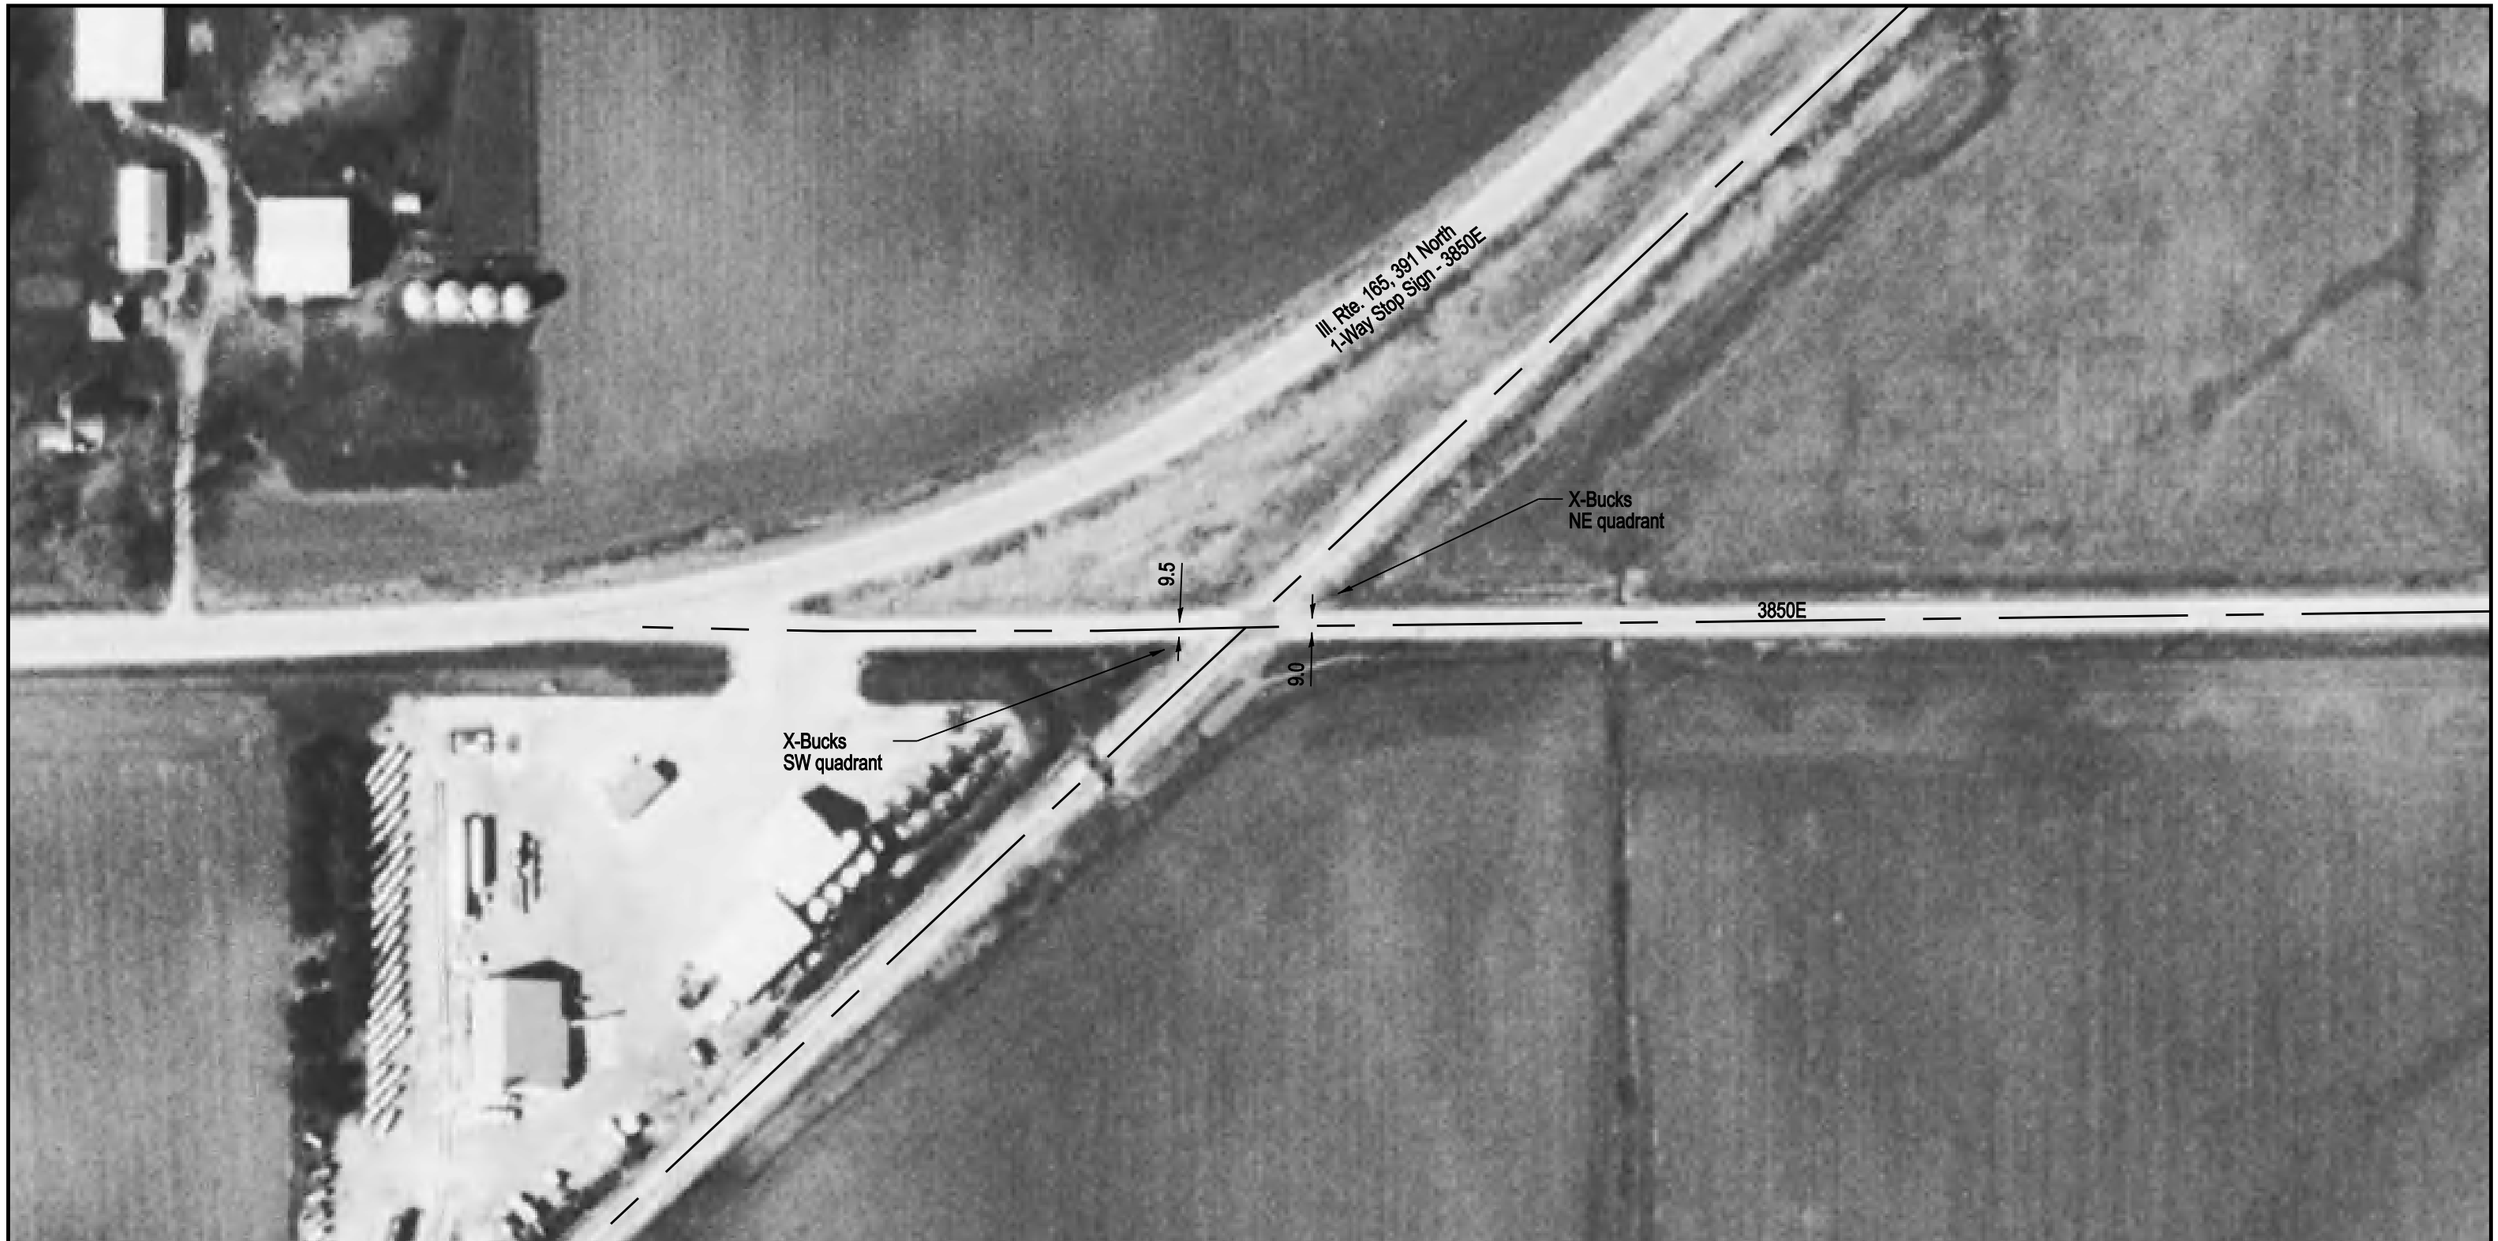

DOT/AAR Inventory #: 293024W

Location: McLean Co., Near Anchor, IL

Lat/Long: 40° 34' 31"/-88° 31' 35"

Railroad Milepost-Line: 114.75-ICGE

Crossing Angle (Deg.): 45

Crossing Width (By Track): 14.5

Number of Tracks: 1

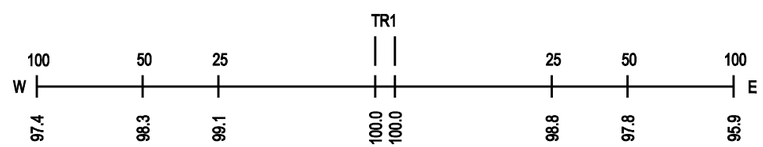

ROAD PROFILE
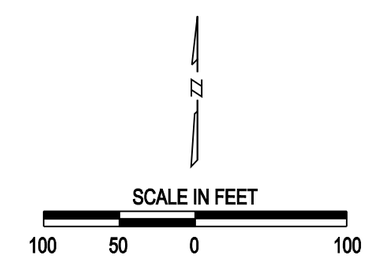
NOTE: ALL MEASUREMENTS ARE IN FEET