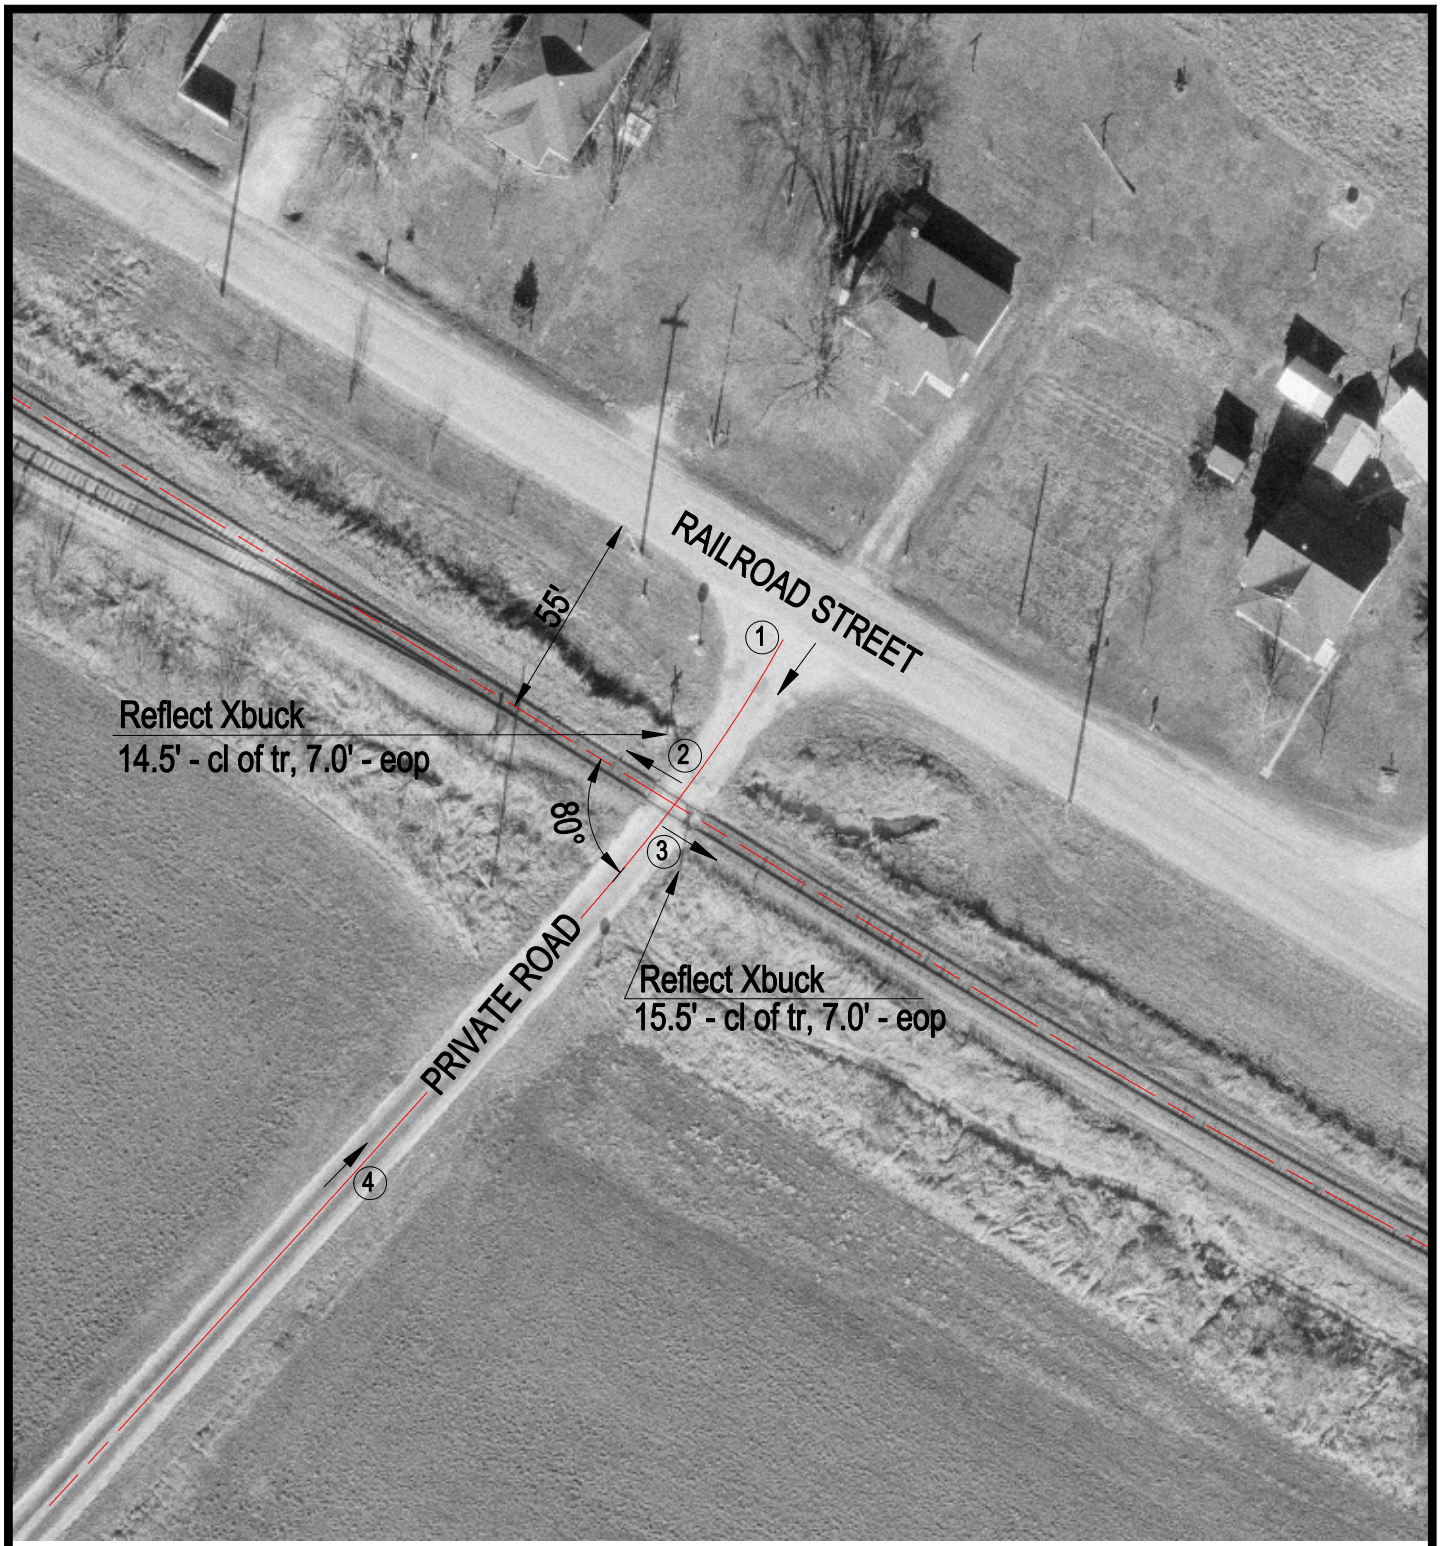

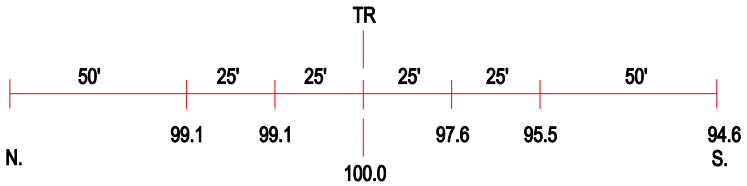

ROAD PROFILE

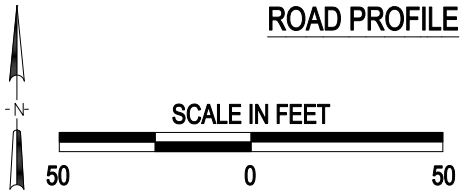

3 Photo Location

Crossing #:	293195X
Location:	Greene Co., City of Hillview (I)
Lat/Long:	39°26'48" / 90°31'50"
Railroad:	GWWR
Street:	Private Road
Railroad Milepost:	246.00
Crossing Protection:	Signs

J:\GREENE\293195X\293195X.DWG 02/23/00 08:42 TFG