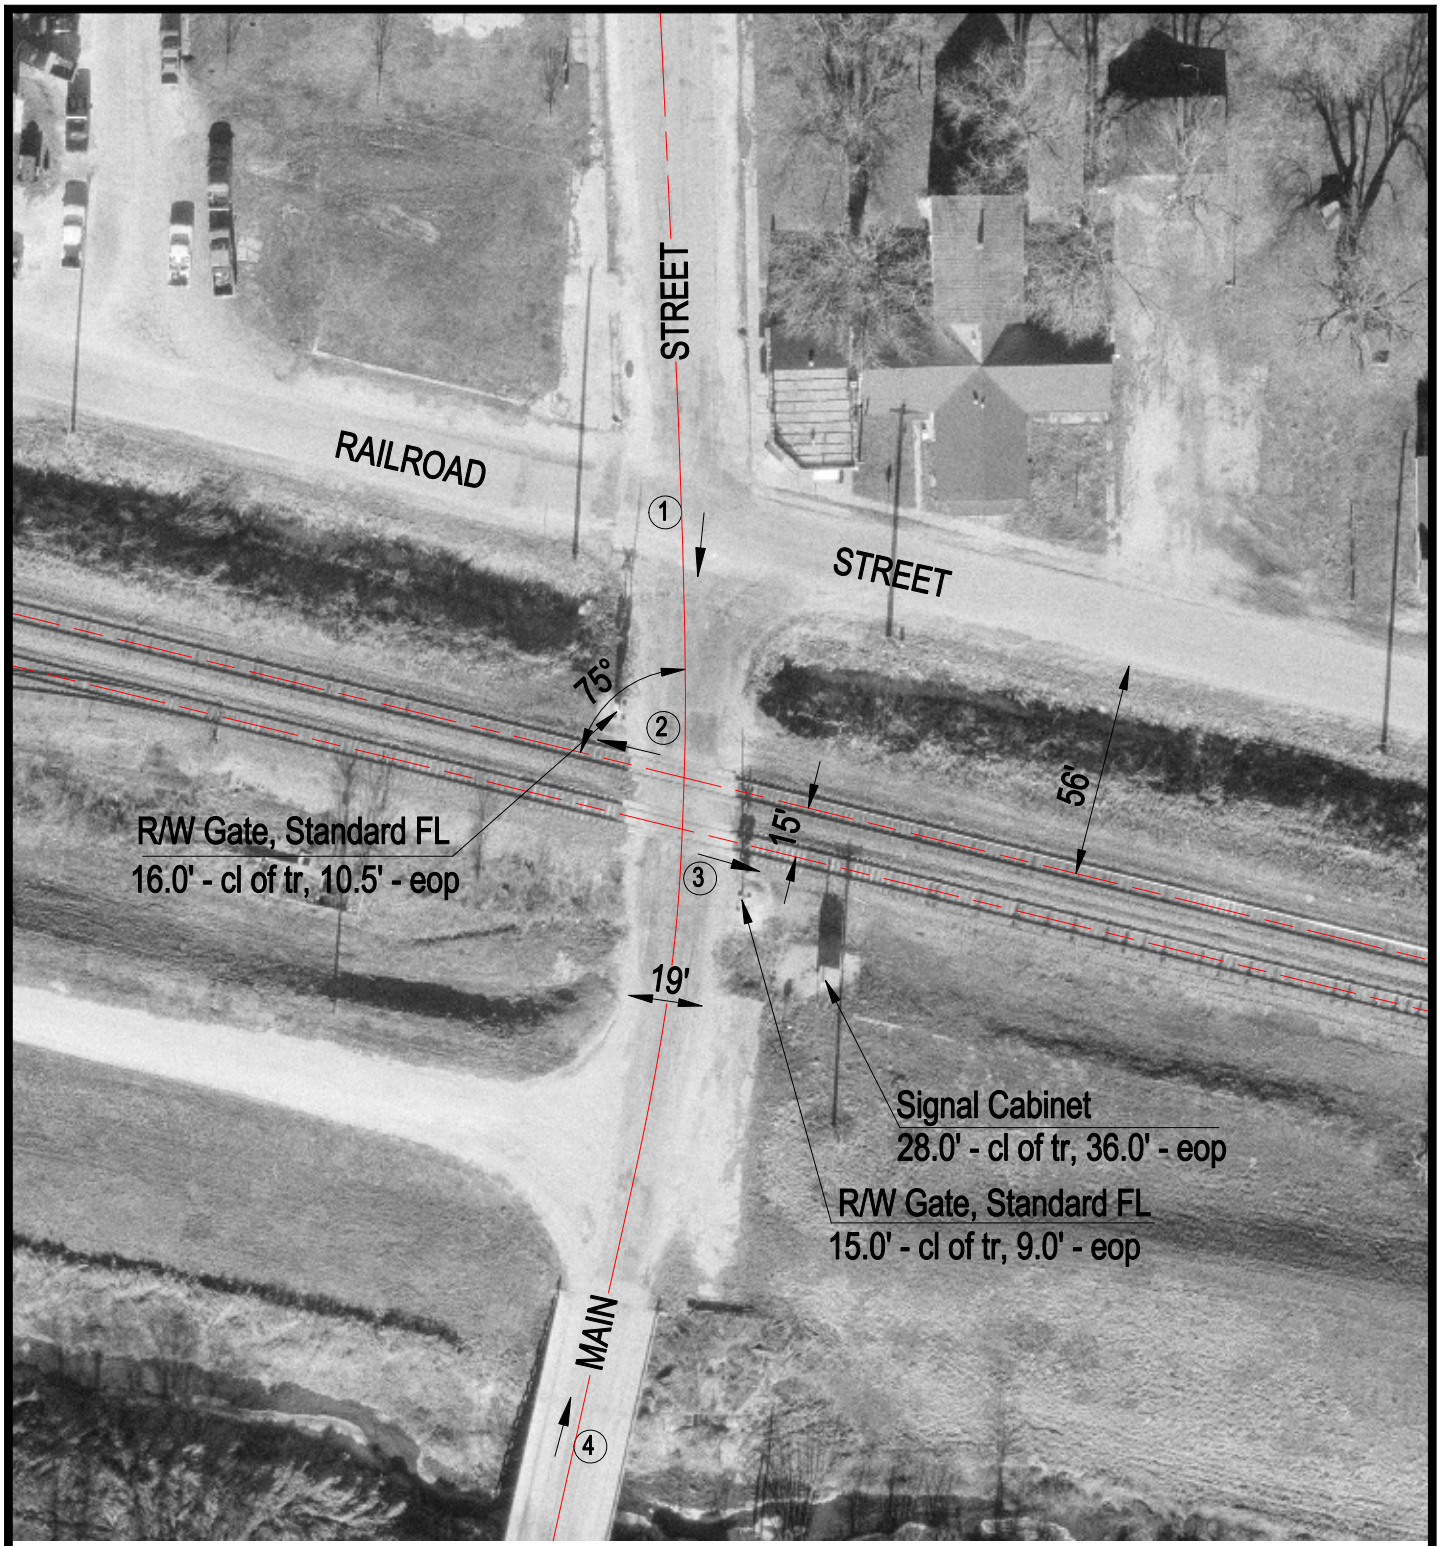

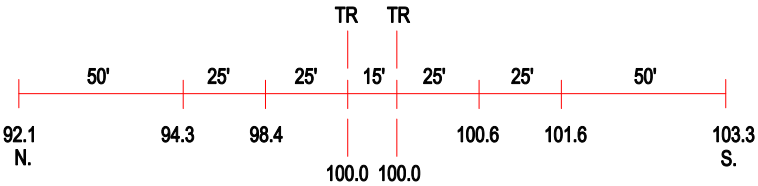

ROAD PROFILE

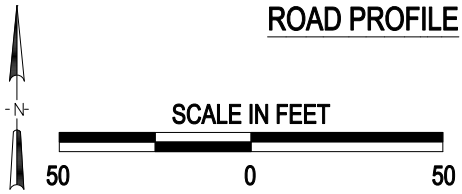

3 Photo Location

Crossing #:	293196E
Location:	Greene Co., City of Hillview (I)
Lat/Long:	39°26'59" / 90°32'28"
Railroad:	GWWR
Street:	Main Street
Railroad Milepost:	246.62
Crossing Protection:	Train Activated Devices

J:\GREENE\293196E\293196E.DWG 02/23/00 09:26 TFG