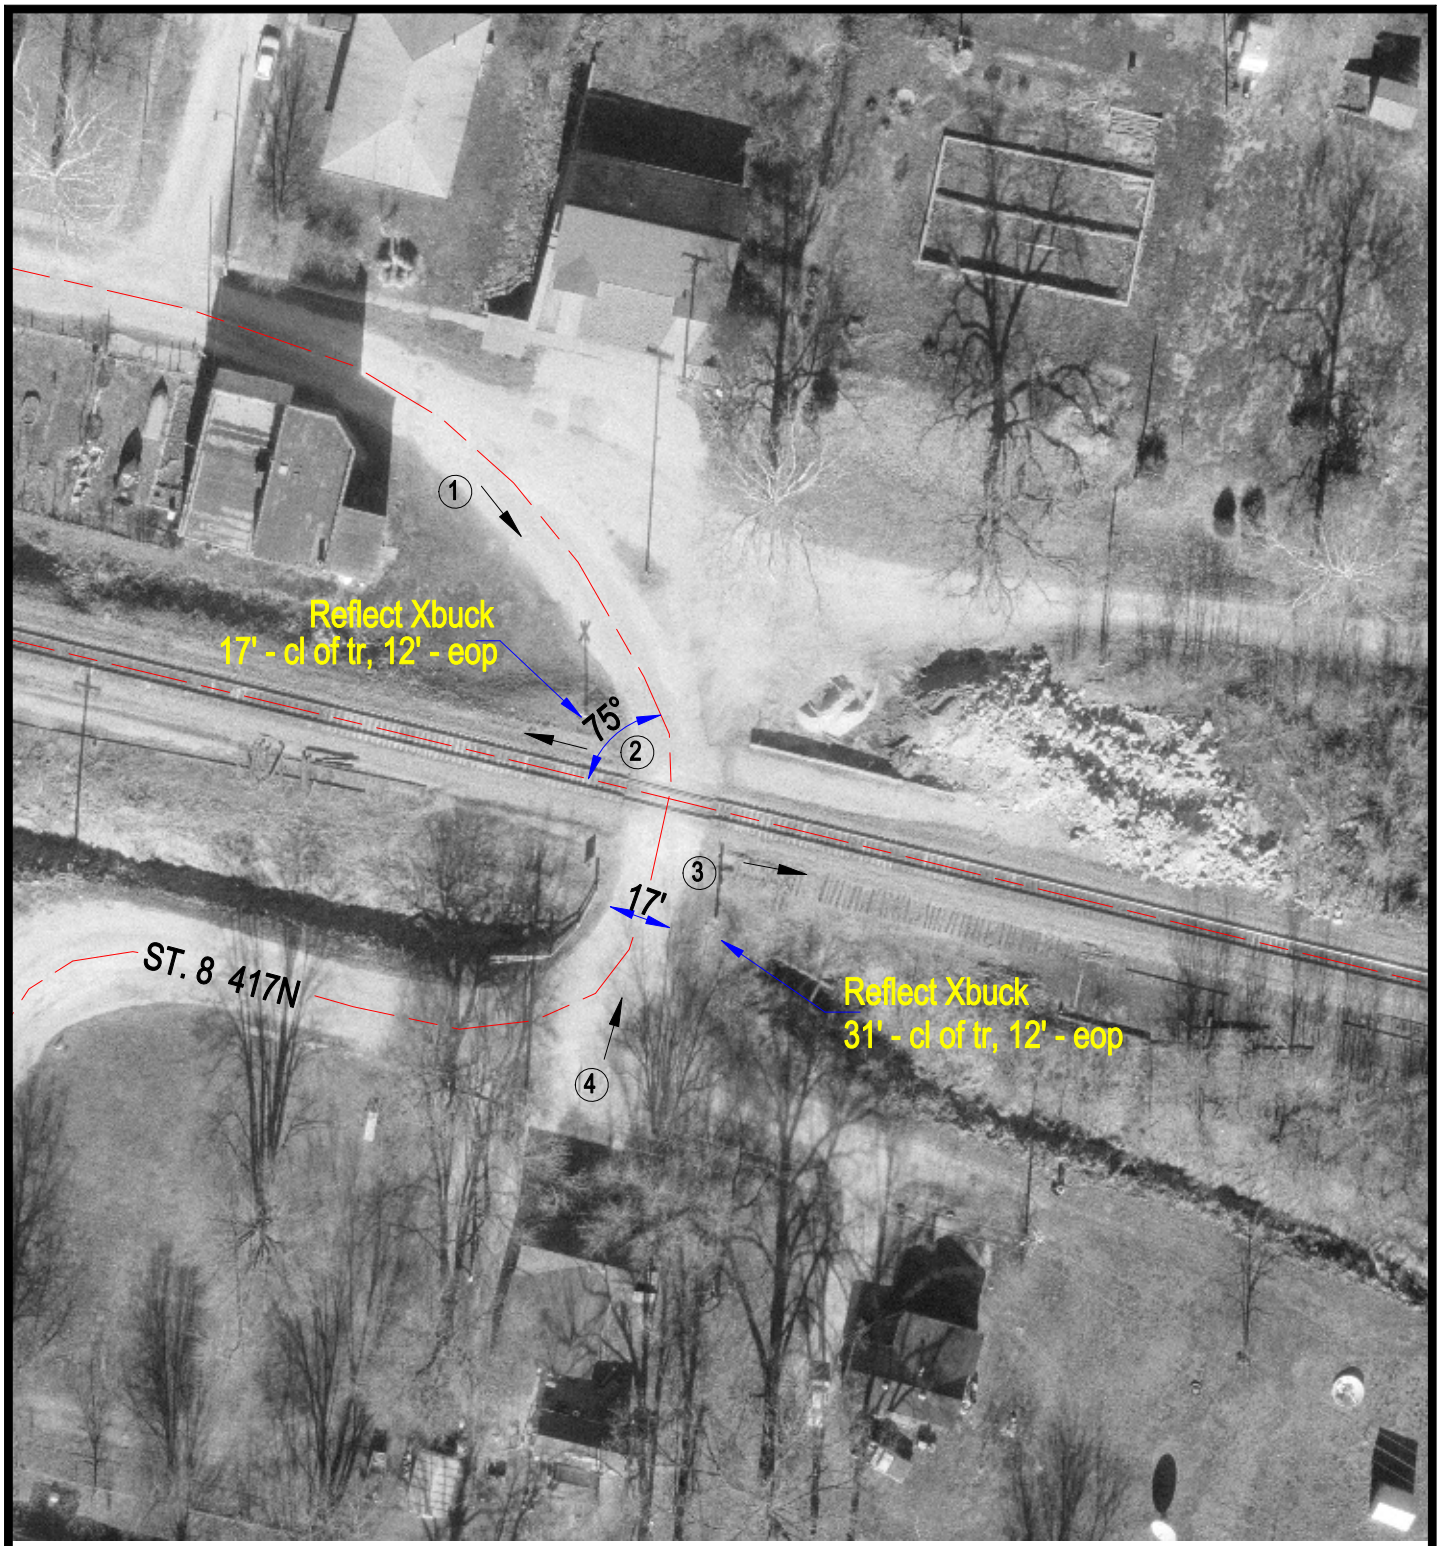

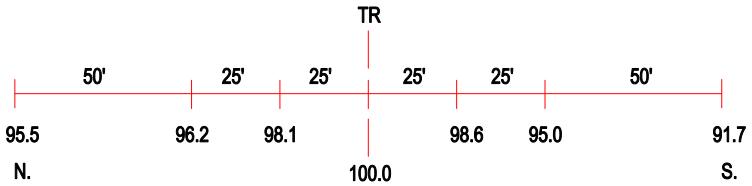

ROAD PROFILE

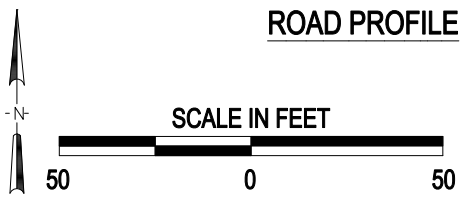

3 Photo Location

Crossing #:	293200S
Location:	Pike Co., City of Pearl (I)
Lat/Long:	39°27'33" / 90°37'32"
Railroad:	GWWR
Street:	St. 8 417N
Railroad Milepost:	251.19
Crossing Protection:	Signs

J:\PIKE\293200S\293200S.DWG 05/22/00 14:49 LPM