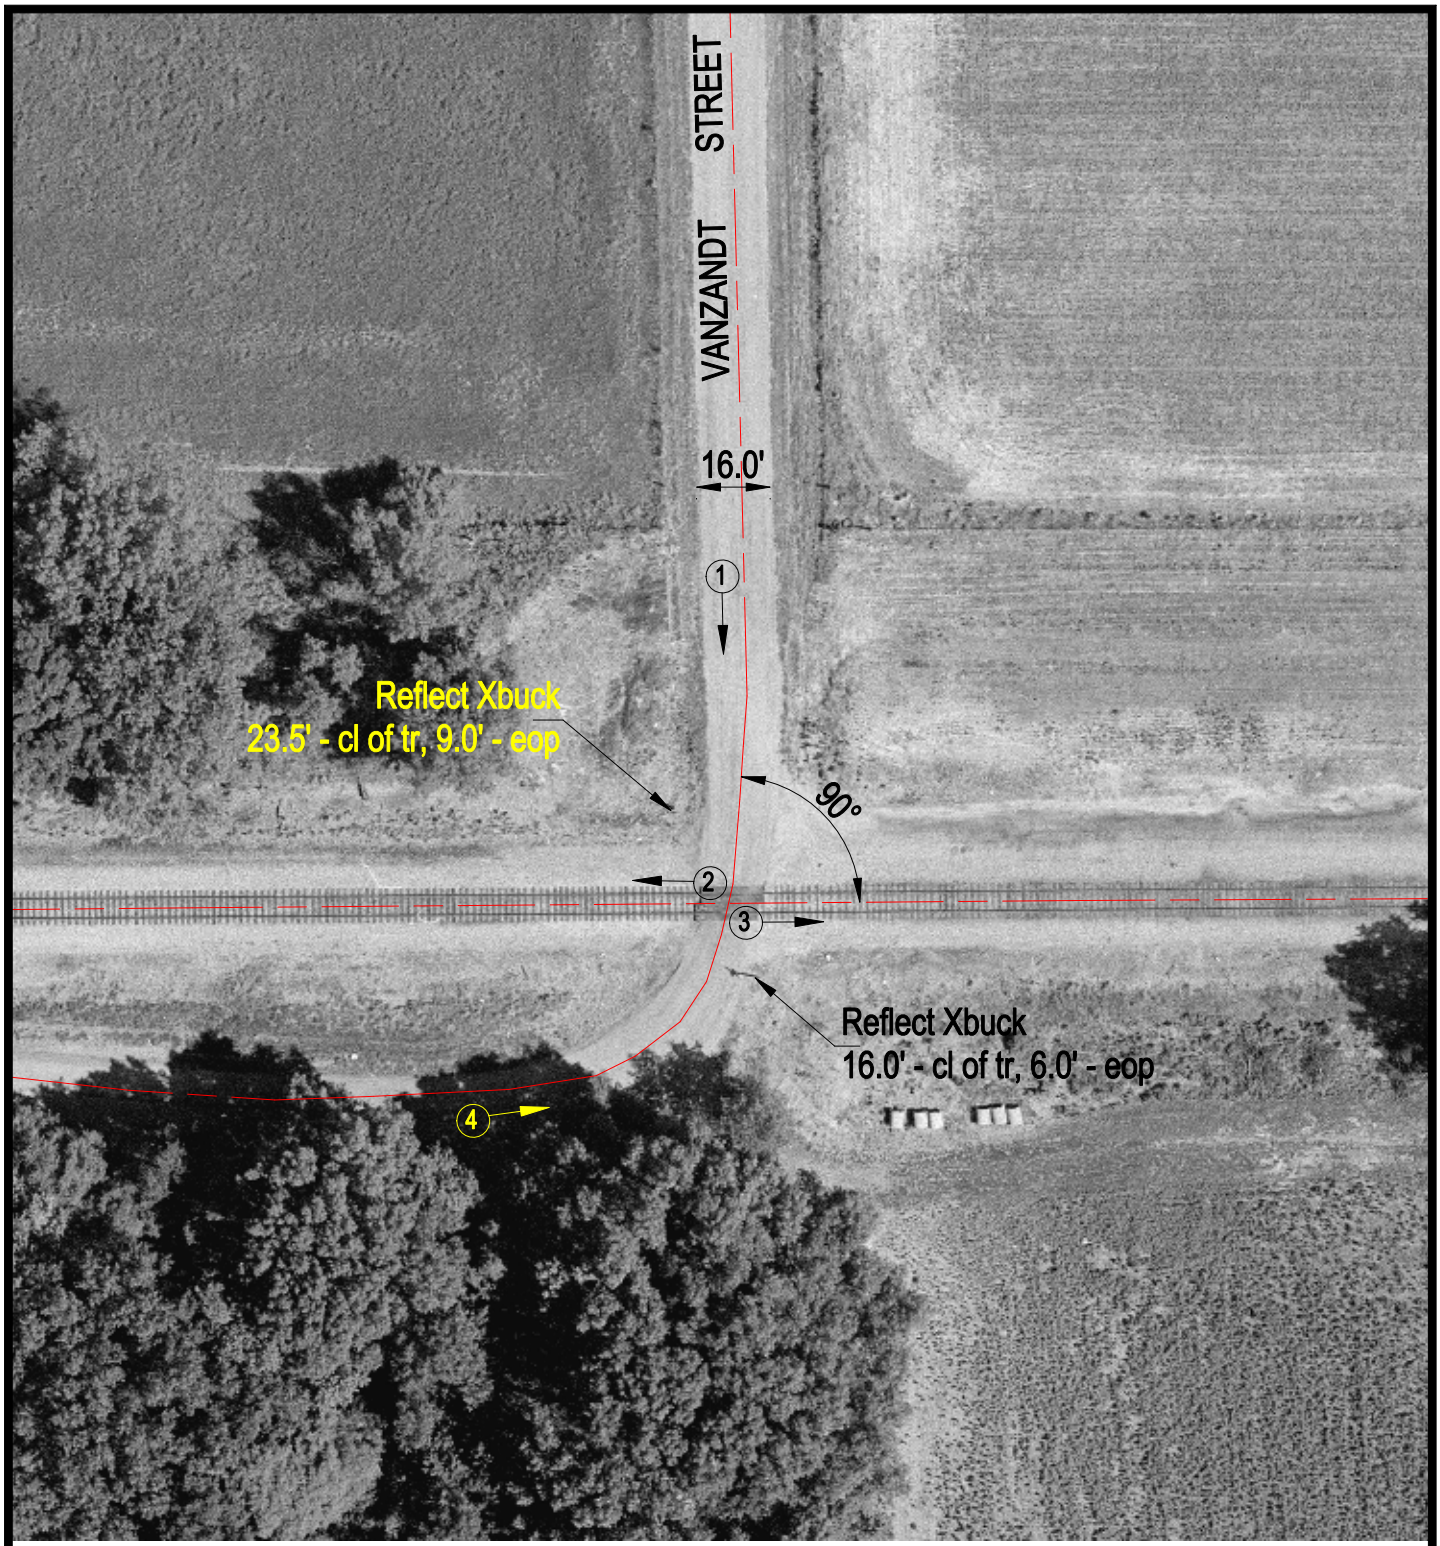

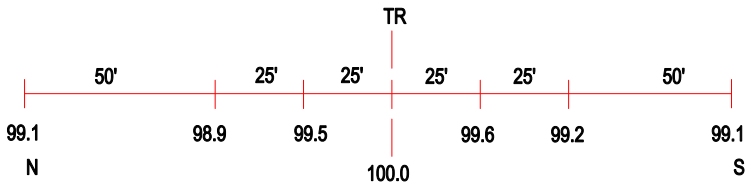

ROAD PROFILE

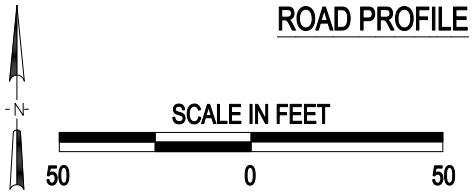

3 Photo Location

Crossing #:	293691T
Location:	Franklin Co., City of Mulkeytown (Near)
Lat/Long:	37°58'19" / 89°06'16"
Railroad:	IC
Street:	Vanzandt Street
Railroad Milepost:	79.40
Crossing Protection:	Sign

J:\FRANKLIN\293691T\293691T.DWG 09/07/00 08:04 JLA