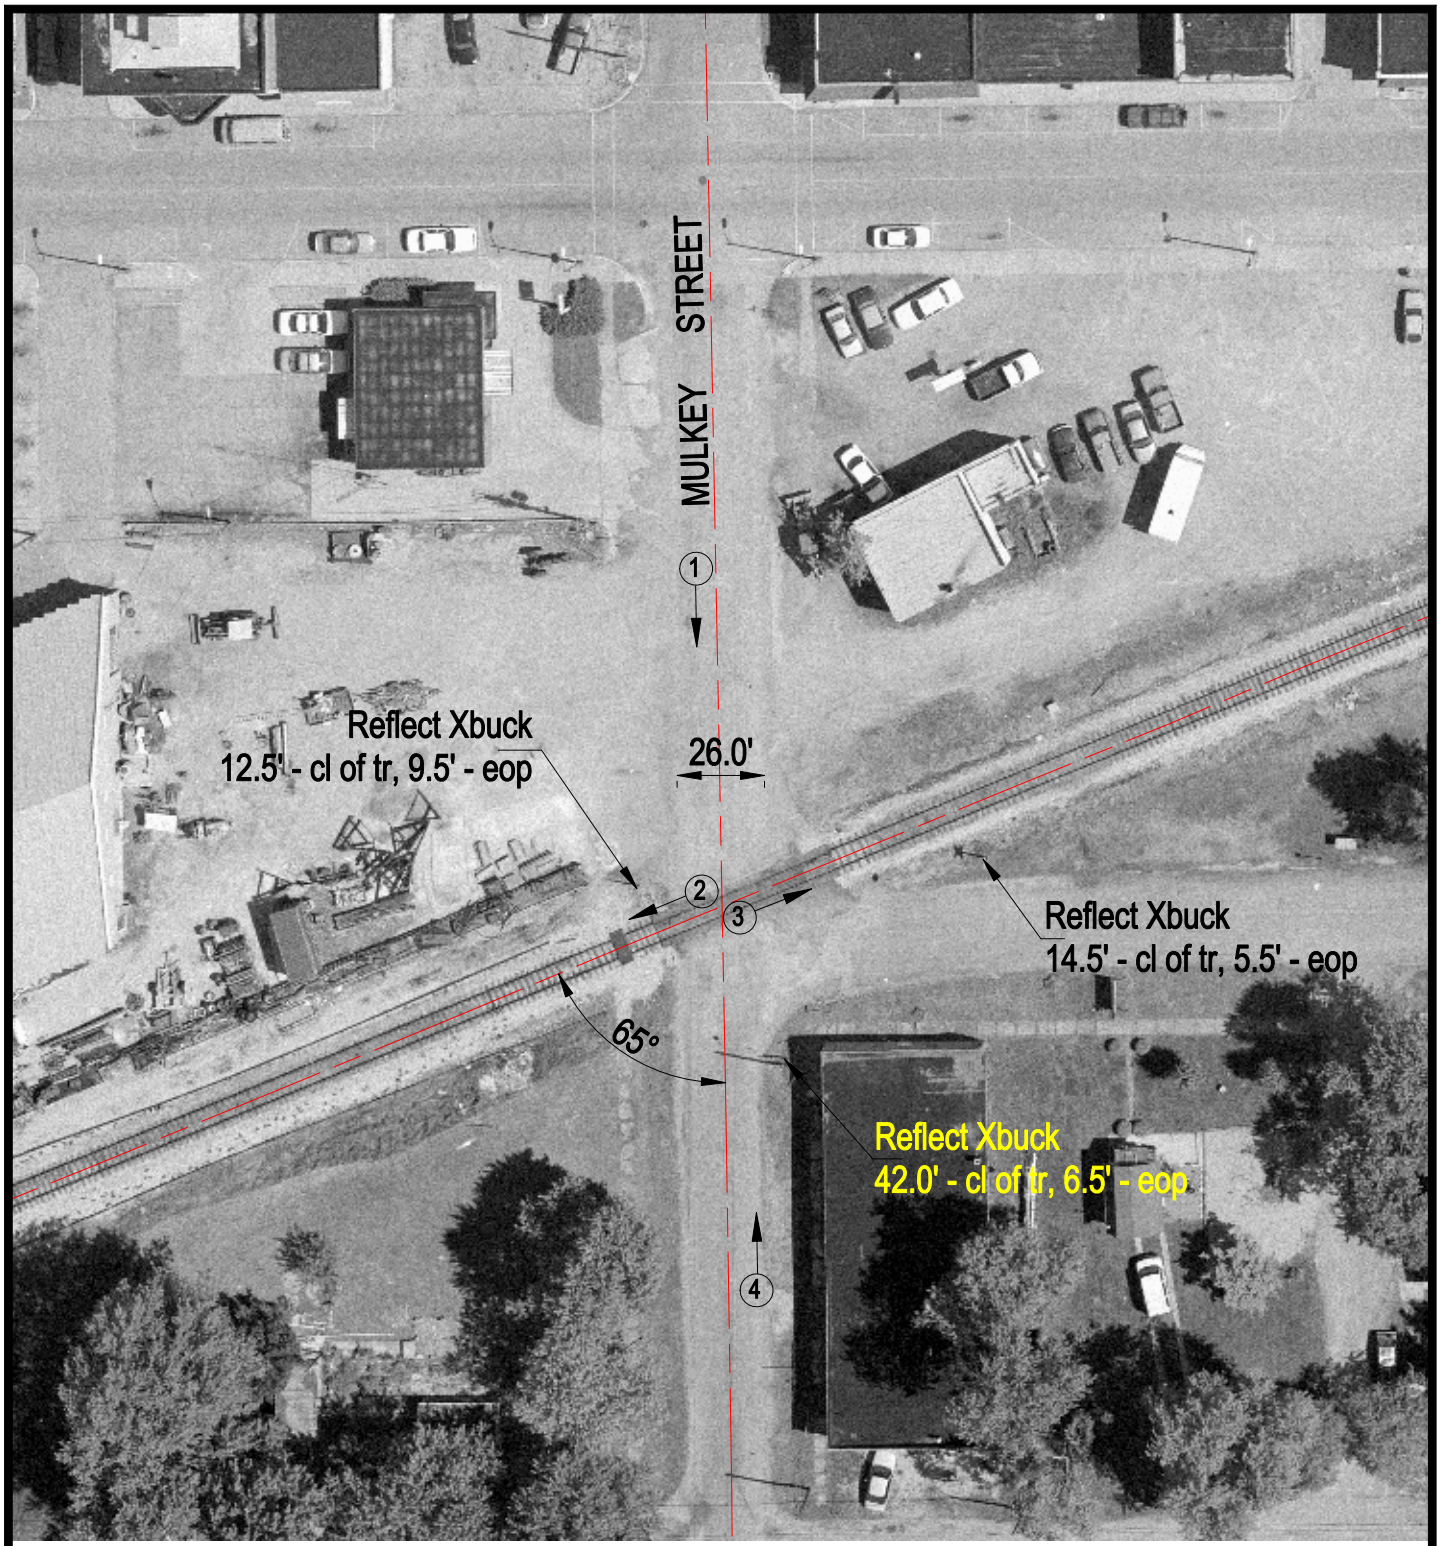

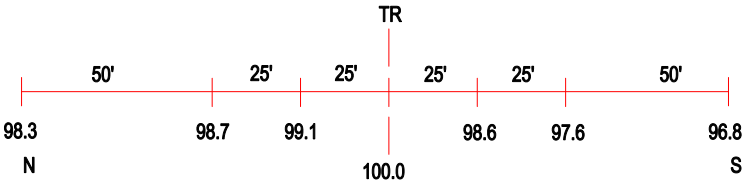

ROAD PROFILE

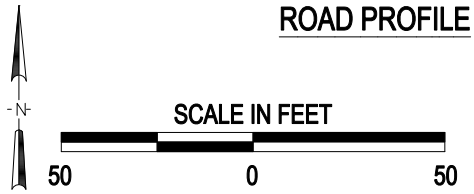

3 Photo Location

Crossing #:	293699X
Location:	Franklin Co., City of Christopher (In)
Lat/Long:	37°58'20" / 89°03'09"
Railroad:	IC
Street:	Mulkey Street
Railroad Milepost:	82.20
Crossing Protection:	Sign

J:\FRANKLIN\293699X\293699X.DWG 09/07/00 10:51 JLA