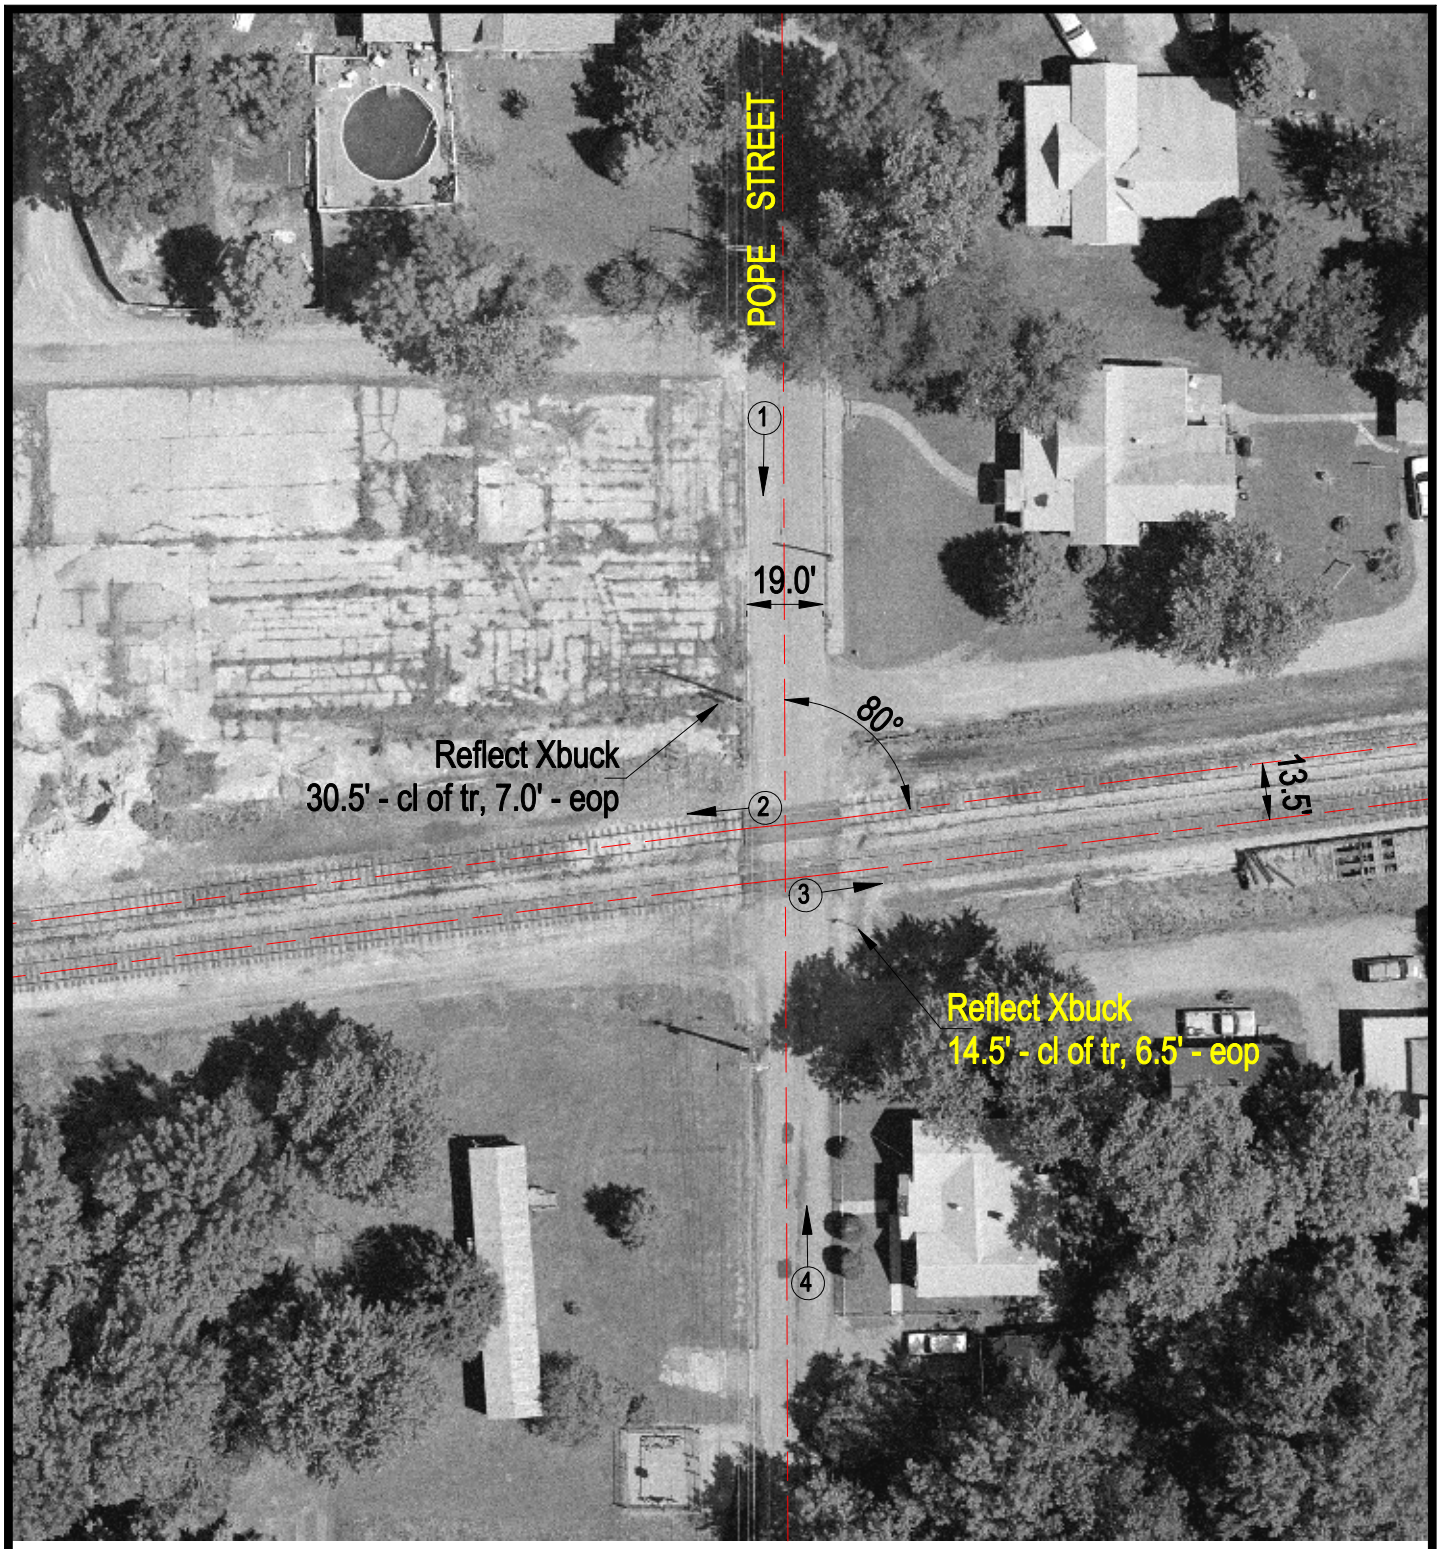

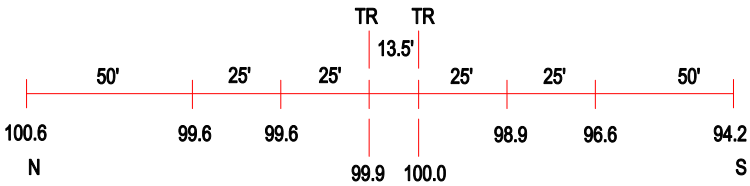

ROAD PROFILE

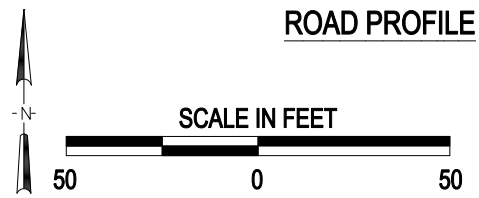

3 Photo Location

Crossing #:	293717T
Location:	Franklin Co., City of Benton (In)
Lat/Long:	37°59'33" / 88°55'27"
Railroad:	IC
Street:	Pope Street
Railroad Milepost:	89.45
Crossing Protection:	Sign

J:\FRANKLIN\293717T\293717T.DWG 09/15/00 09:02 JLA