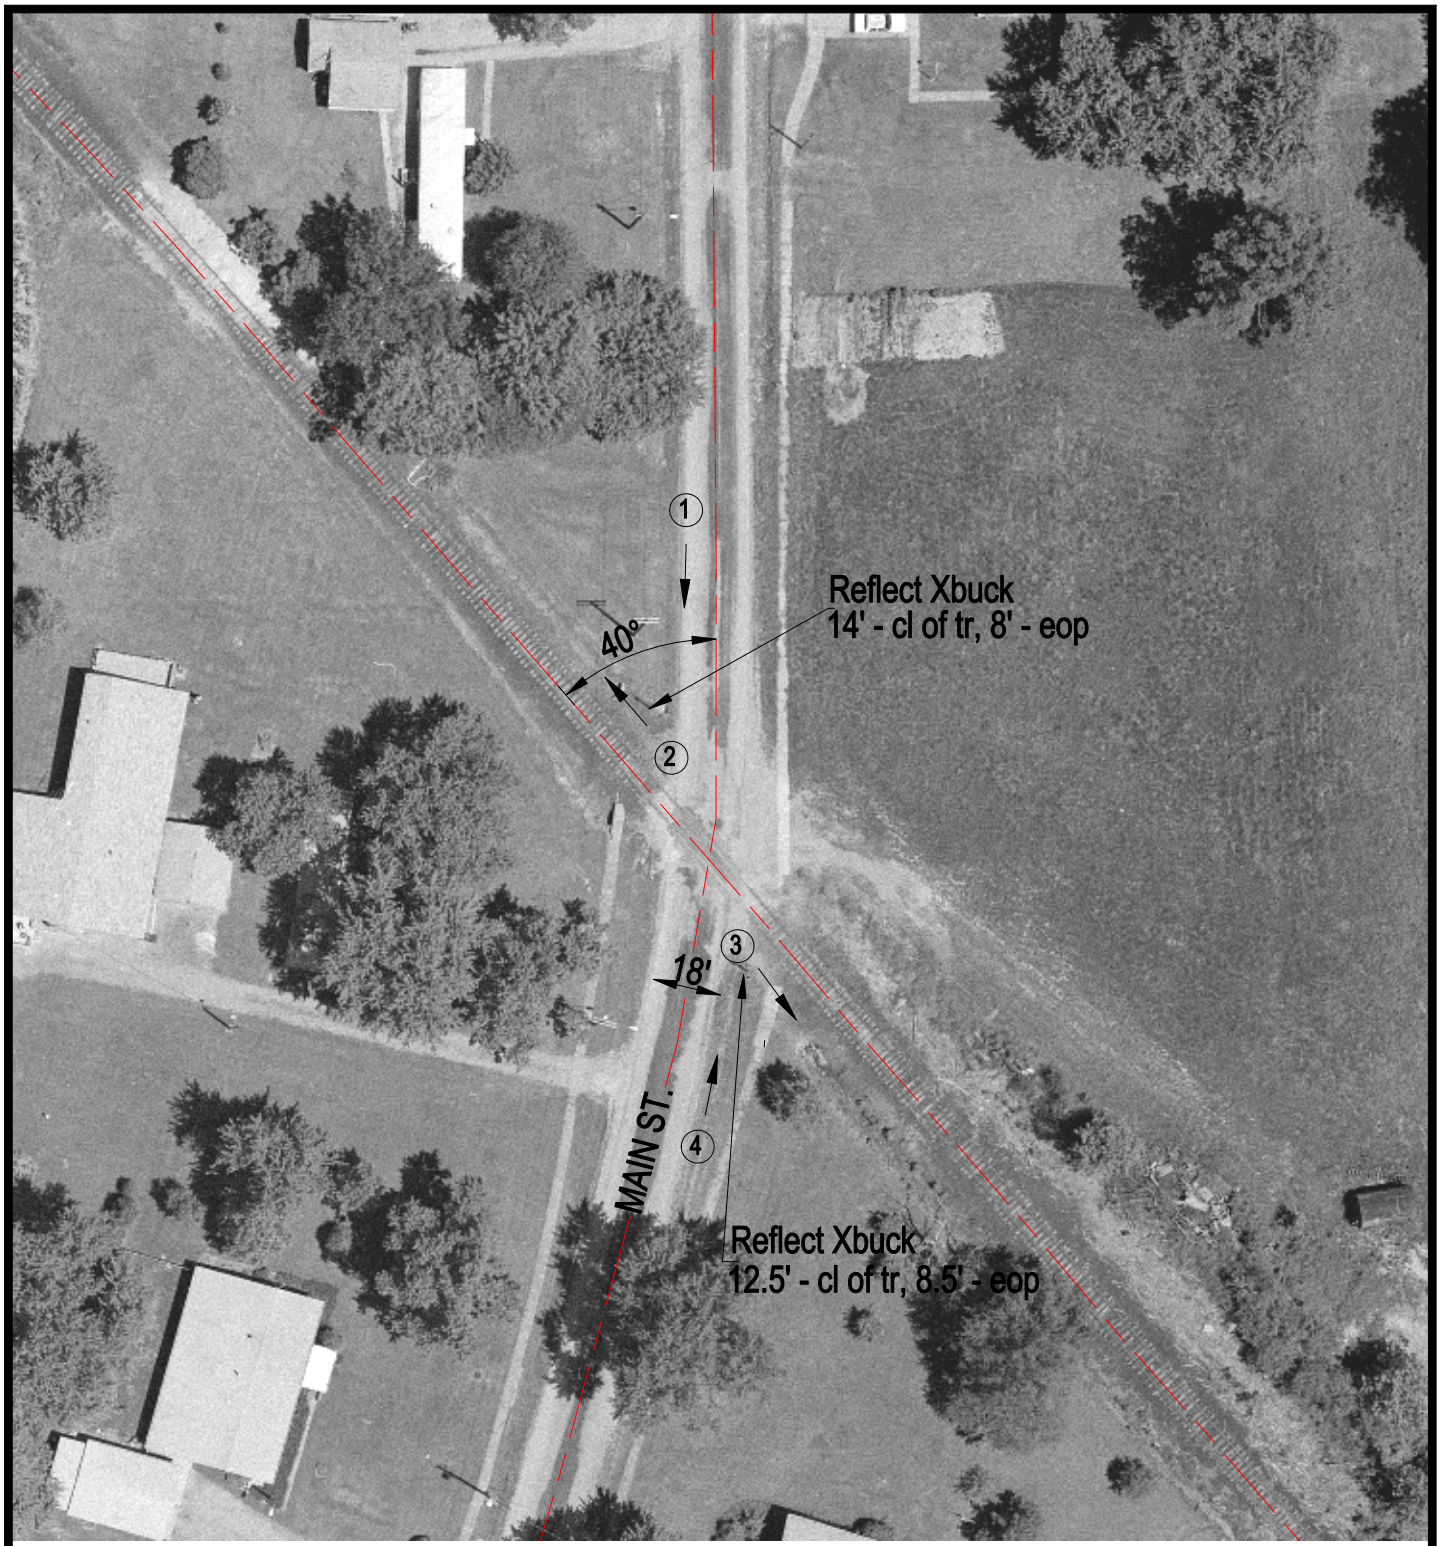

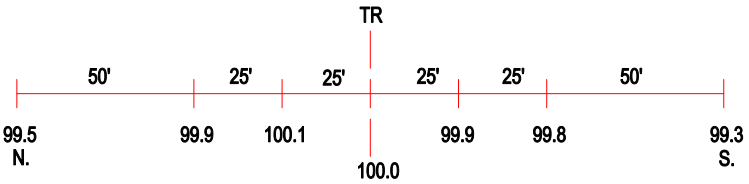

ROAD PROFILE

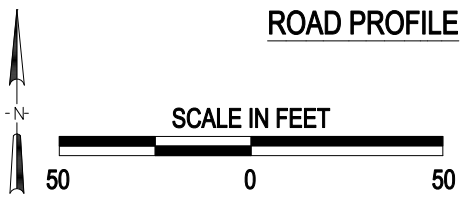

3 Photo Location

Crossing #:	294068A
Location:	Saline Co., City of Raleigh (I)
Lat/Long:	37°49'29" / 88°31'59"
Railroad:	IC
Street:	MAIN ST.
Railroad Milepost:	115.38
Crossing Protection:	Signs

J:\SALINE\294068A\294068A.DWG 08/03/00 10:18 LPM