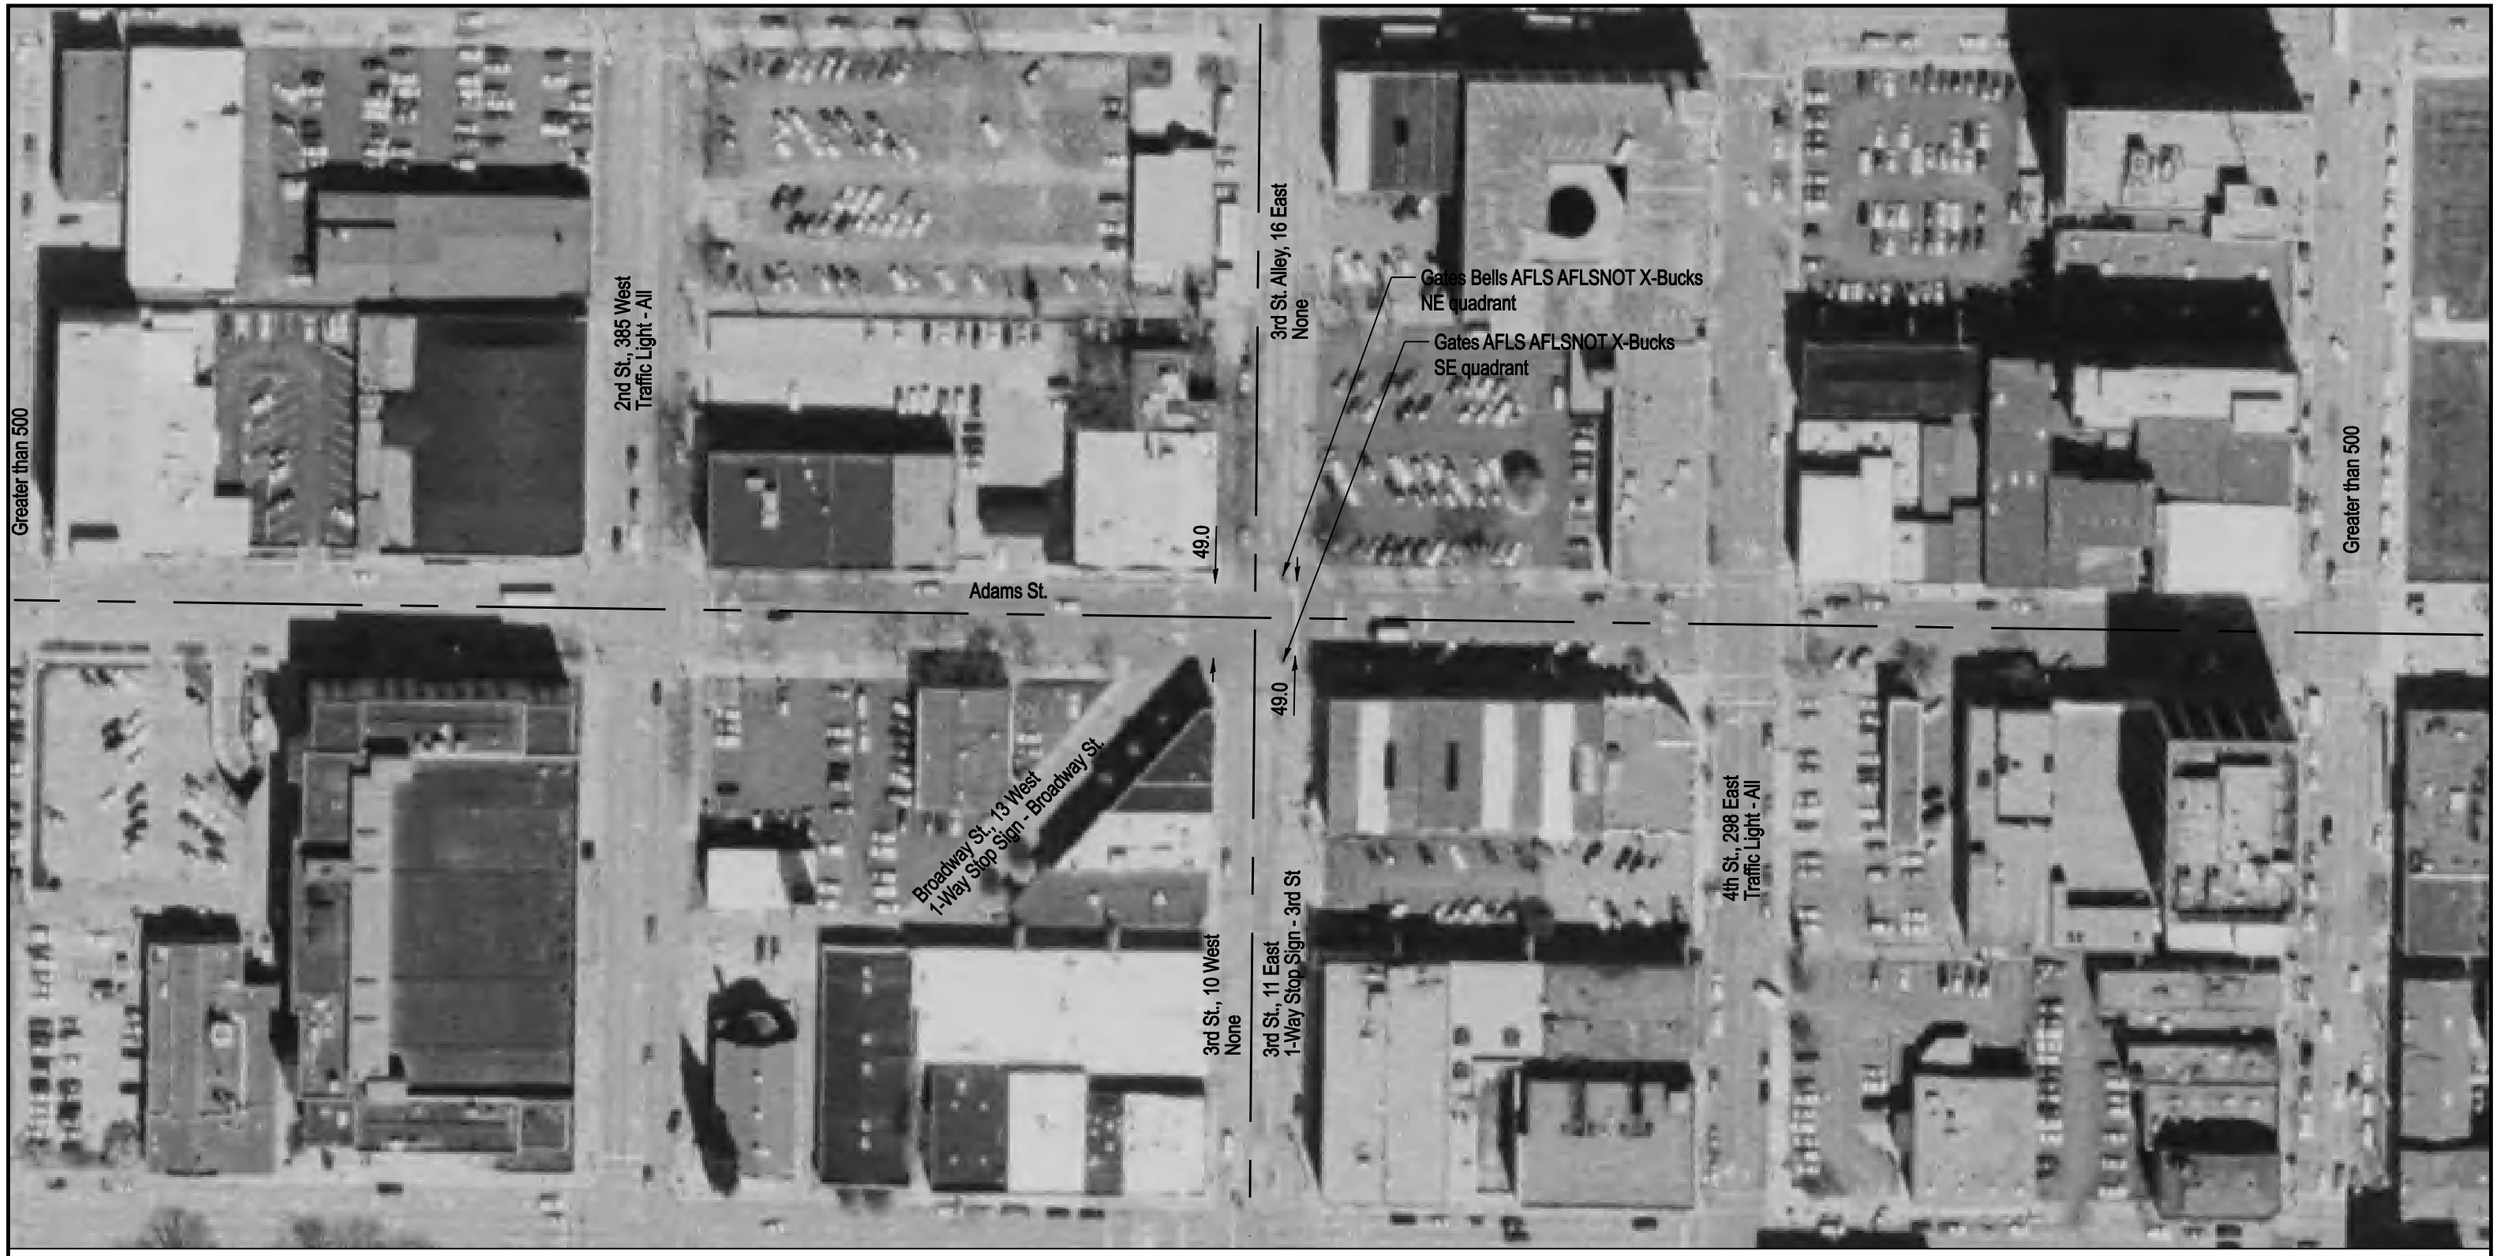

NOTE: ALL MEASUREMENTS ARE IN FEET

DOT/AAR Inventory #: 294308E

Location: Sangamon Co., In Springfield, IL

Lat/Long: 39º 48' 2"/-89º 39' 7"

Railroad Milepost-Line: 185.3-SSWNAO

Crossing Angle (Deg.): 90

Crossing Width (By Track): 80.0

Number of Tracks: 1

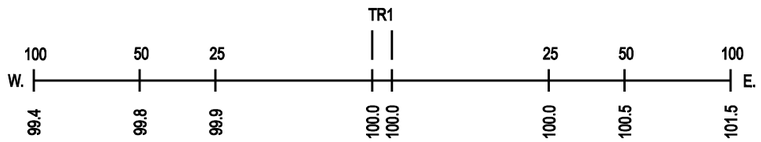
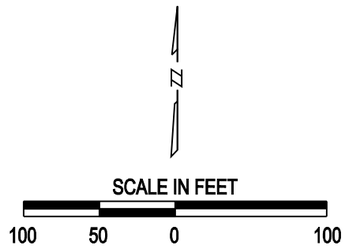
ROAD PROFILE