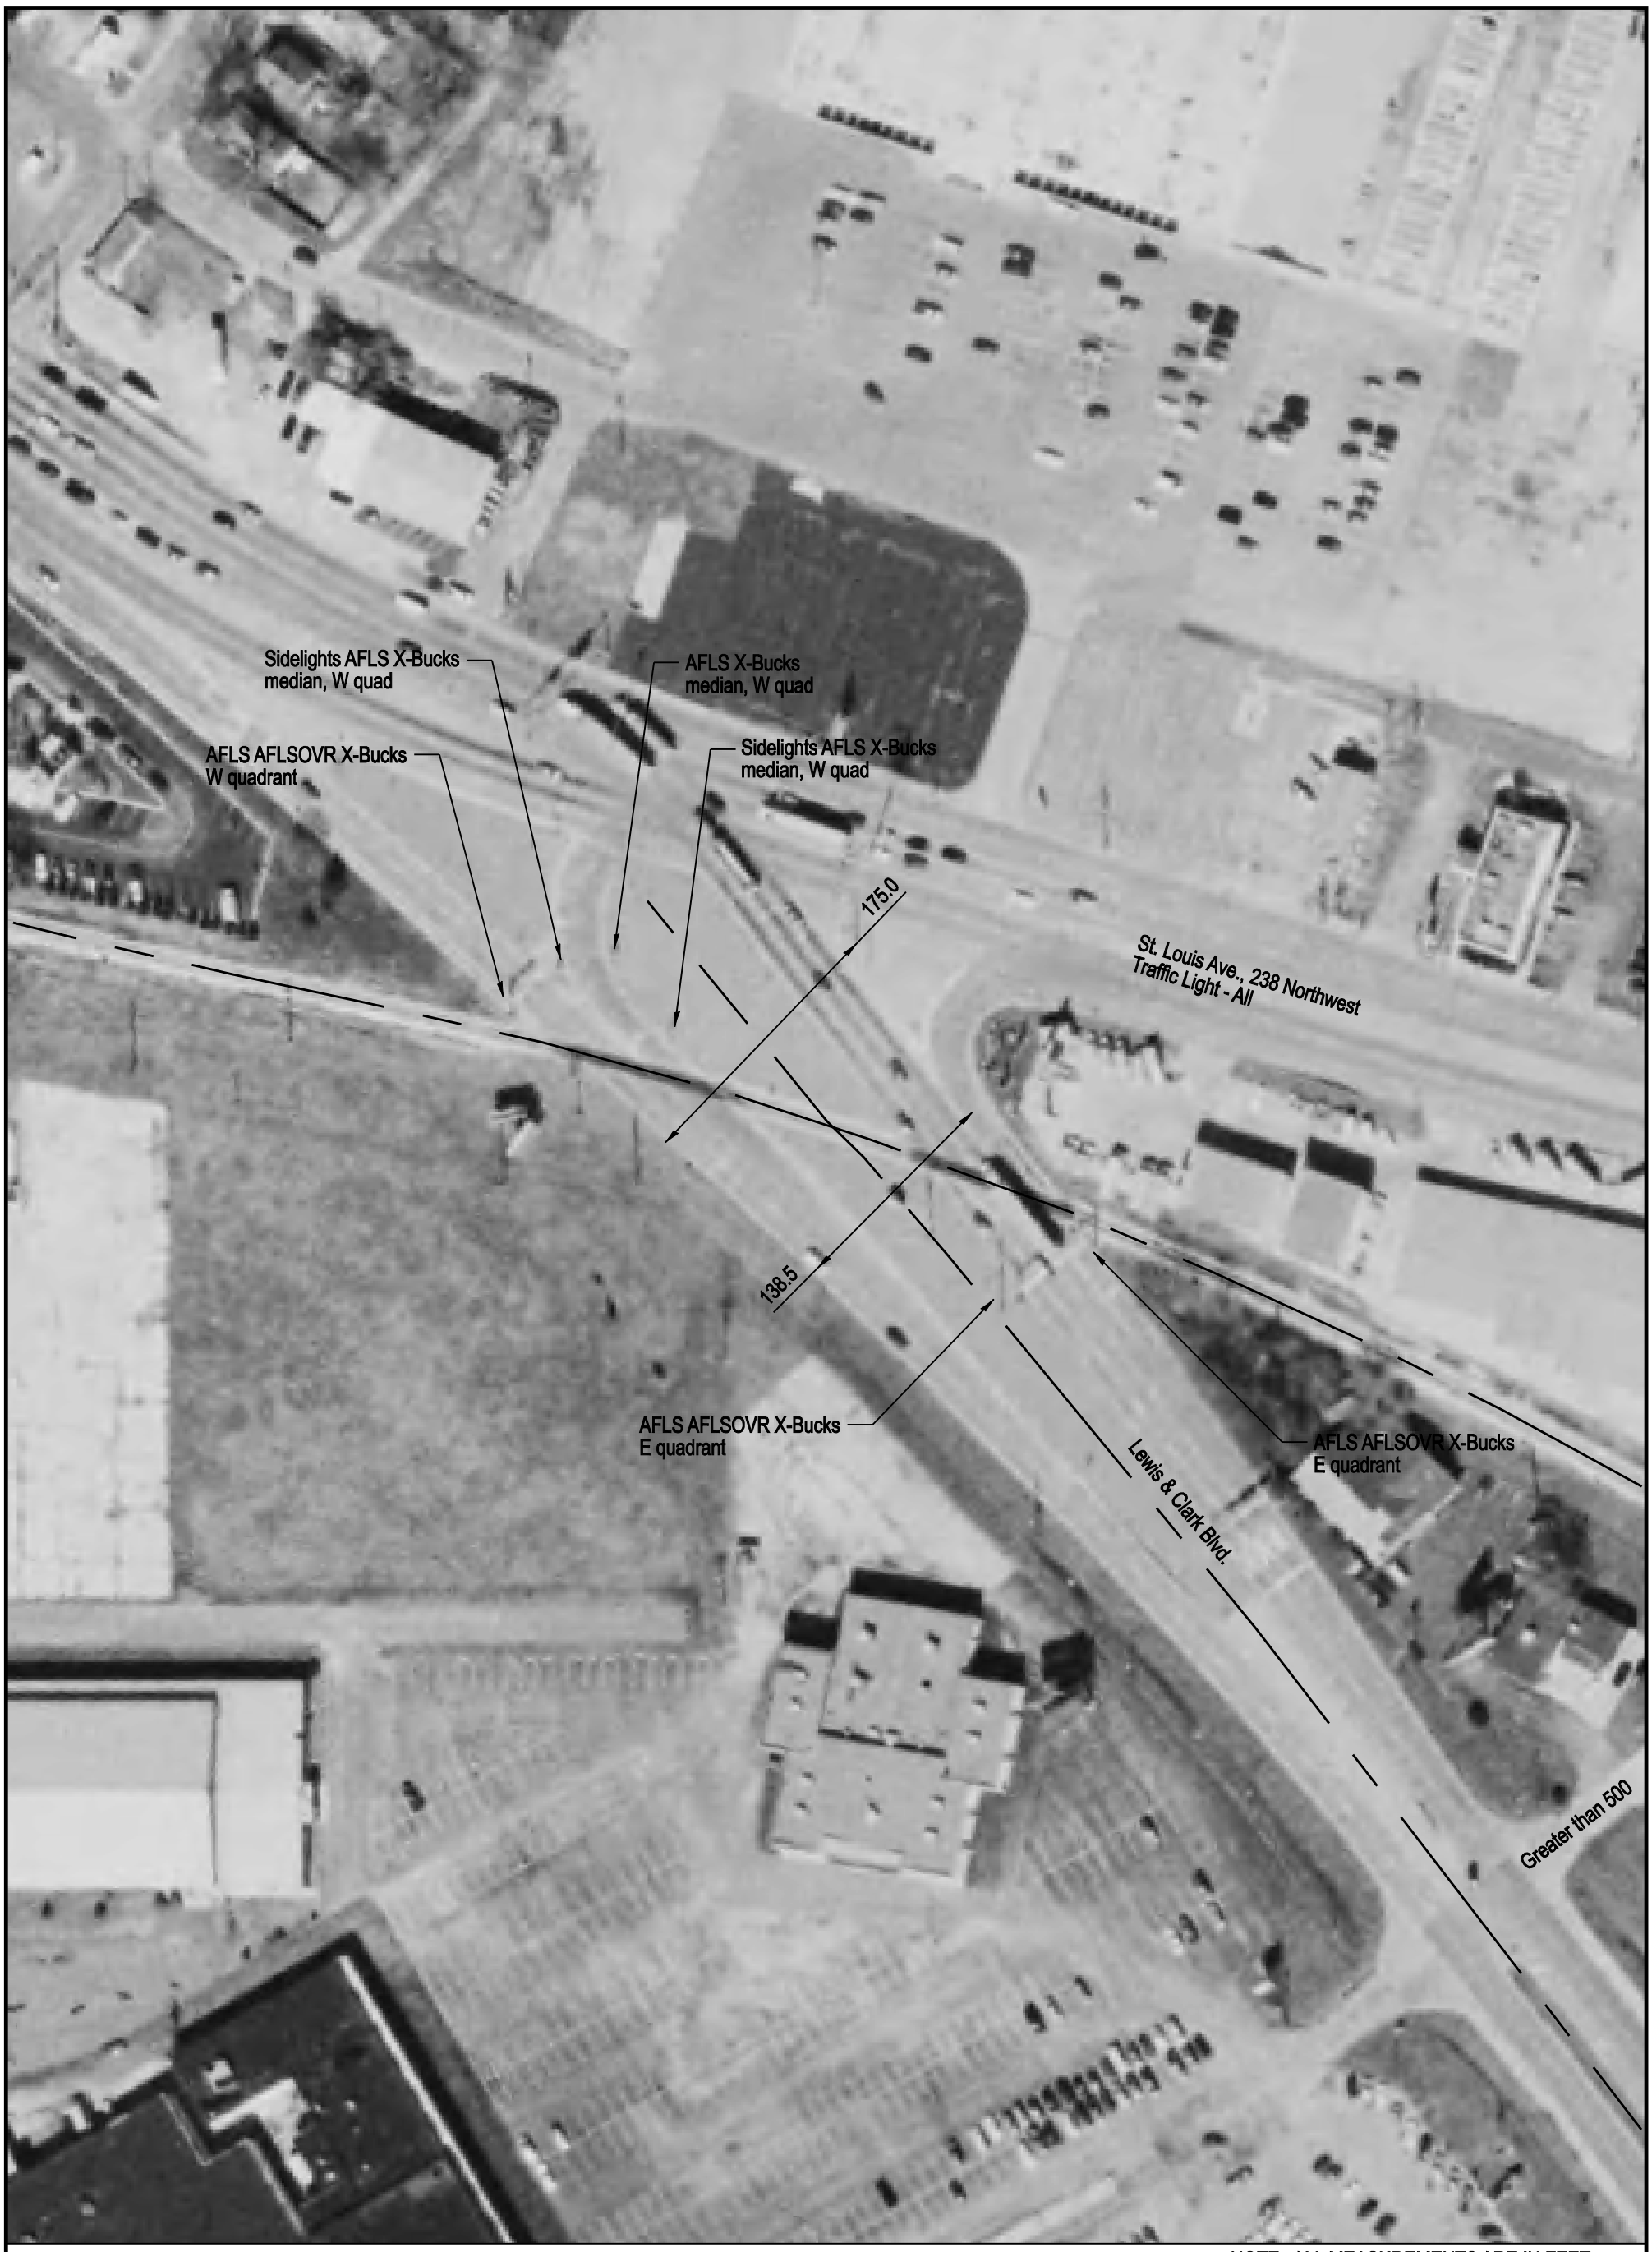


NOTE: ALL MEASUREMENTS ARE IN FEET

DOT/AAR Inventory #: 294516F

Location: Madison Co., In East Alton, IL

Lat/Long: 38° 52' 55"/-90° 7' 7"

Railroad Milepost - Line: 261.05-SSWNAF

Crossing Angle (Deg.): 30

Crossing Width (By Track): 357.5

Number of Tracks: 1

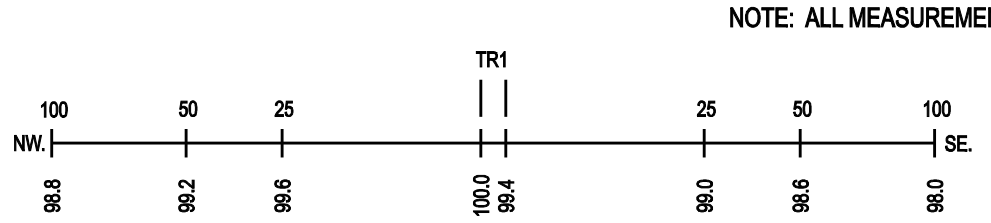

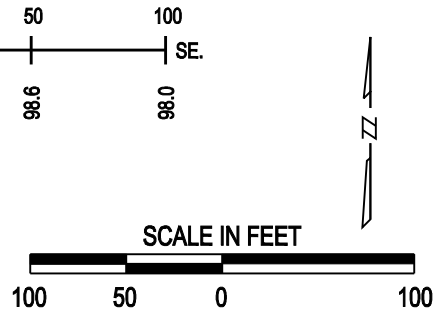
ROAD PROFILE