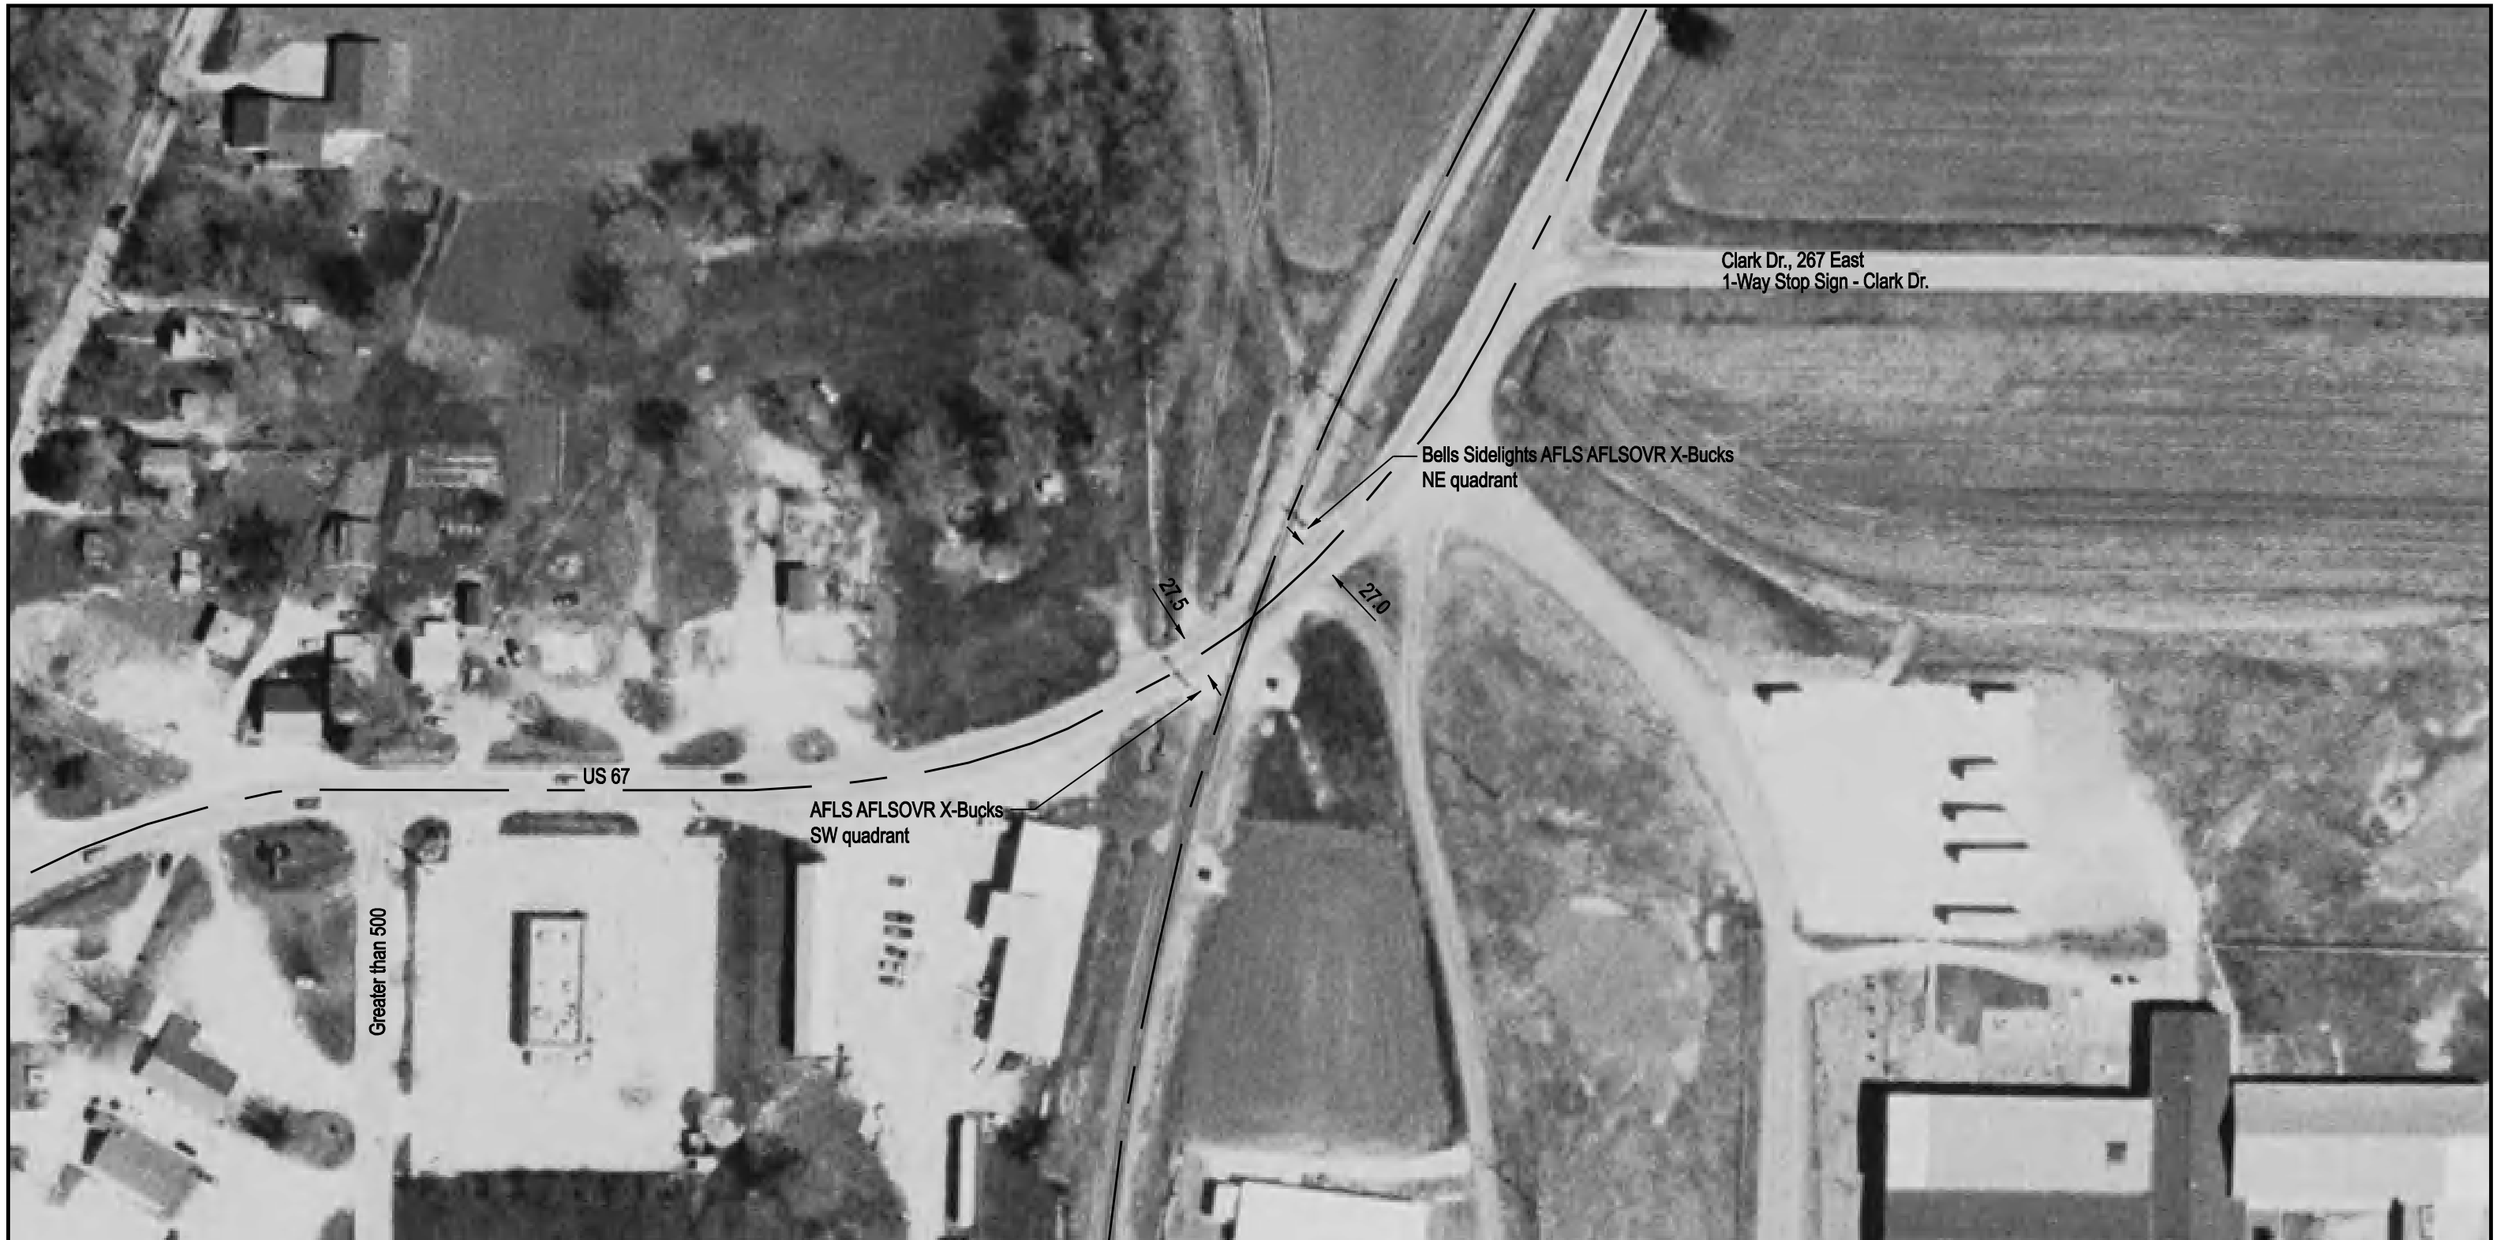

NOTE: ALL MEASUREMENTS ARE IN FEET

DOT/AAR Inventory #: 294613P

Location: Greene Co., In White Hall, IL

Lat/Long: 39° 26' 50"/-90° 23' 52"

Railroad Milepost-Line: 65.25-AG

Crossing Angle (Deg.): 25

Crossing Width (By Track): 109.5

Number of Tracks: 1

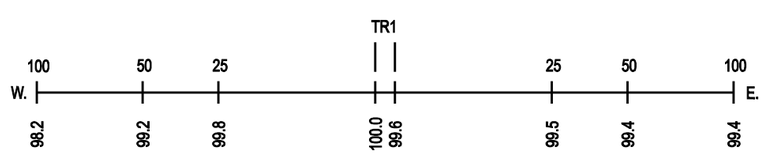
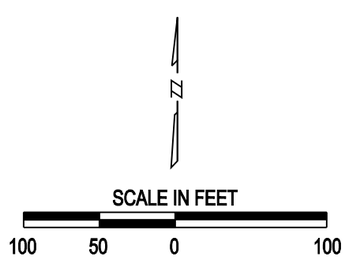
ROAD PROFILE