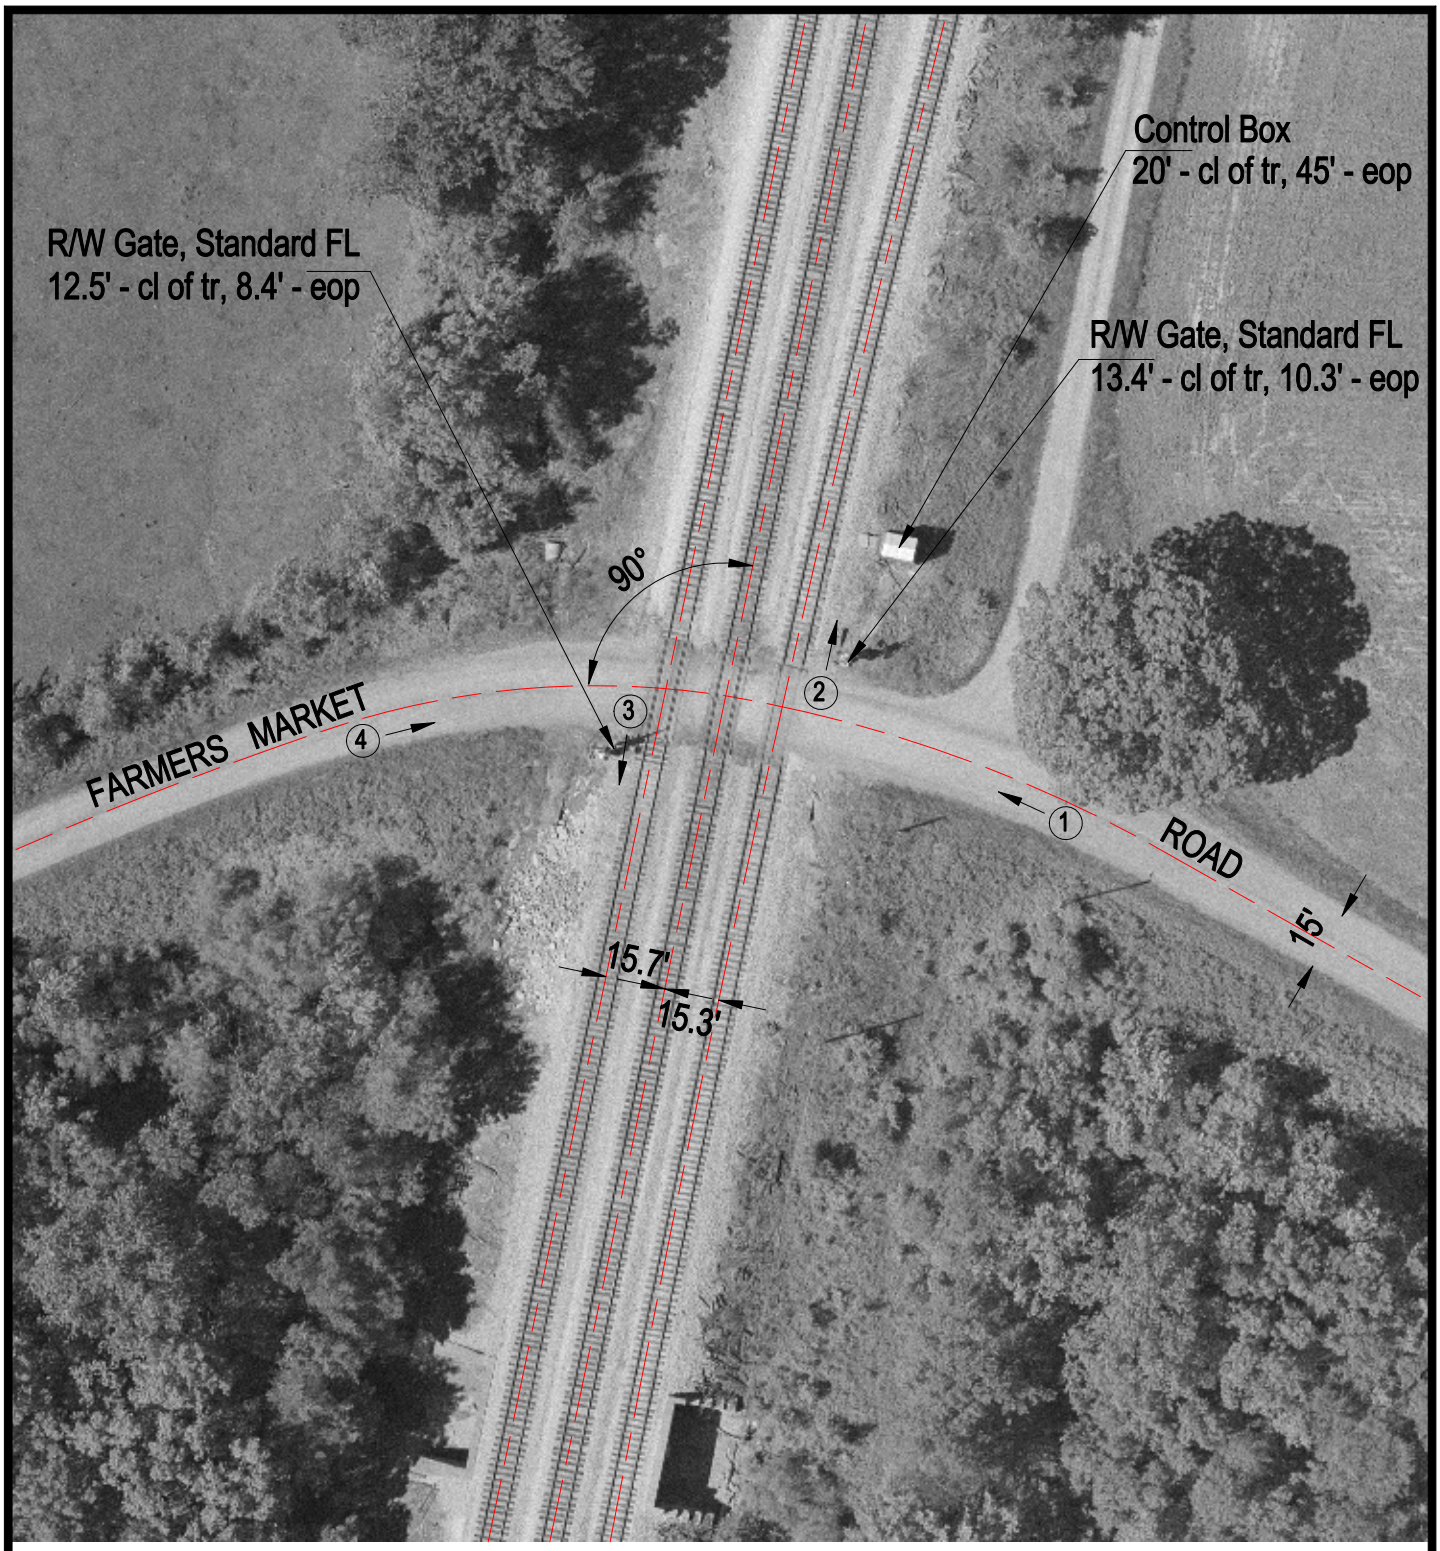

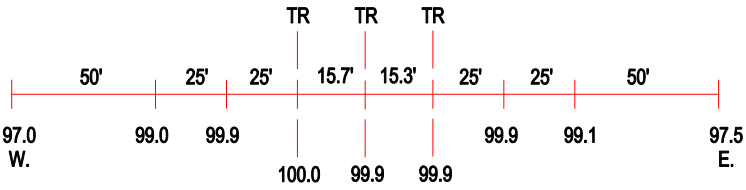

ROAD PROFILE

SCALE IN FEET

50 0 50

③ Photo Location

Crossing #: 295039T

Location: Perry Co., City of Tamaroa (N)

Lat/Long: 38°11'08" / 89°13'07"

Railroad: IC

Street: Farmers Market Road

Railroad Milepost: 276.36

Crossing Protection: Train Activated Devices