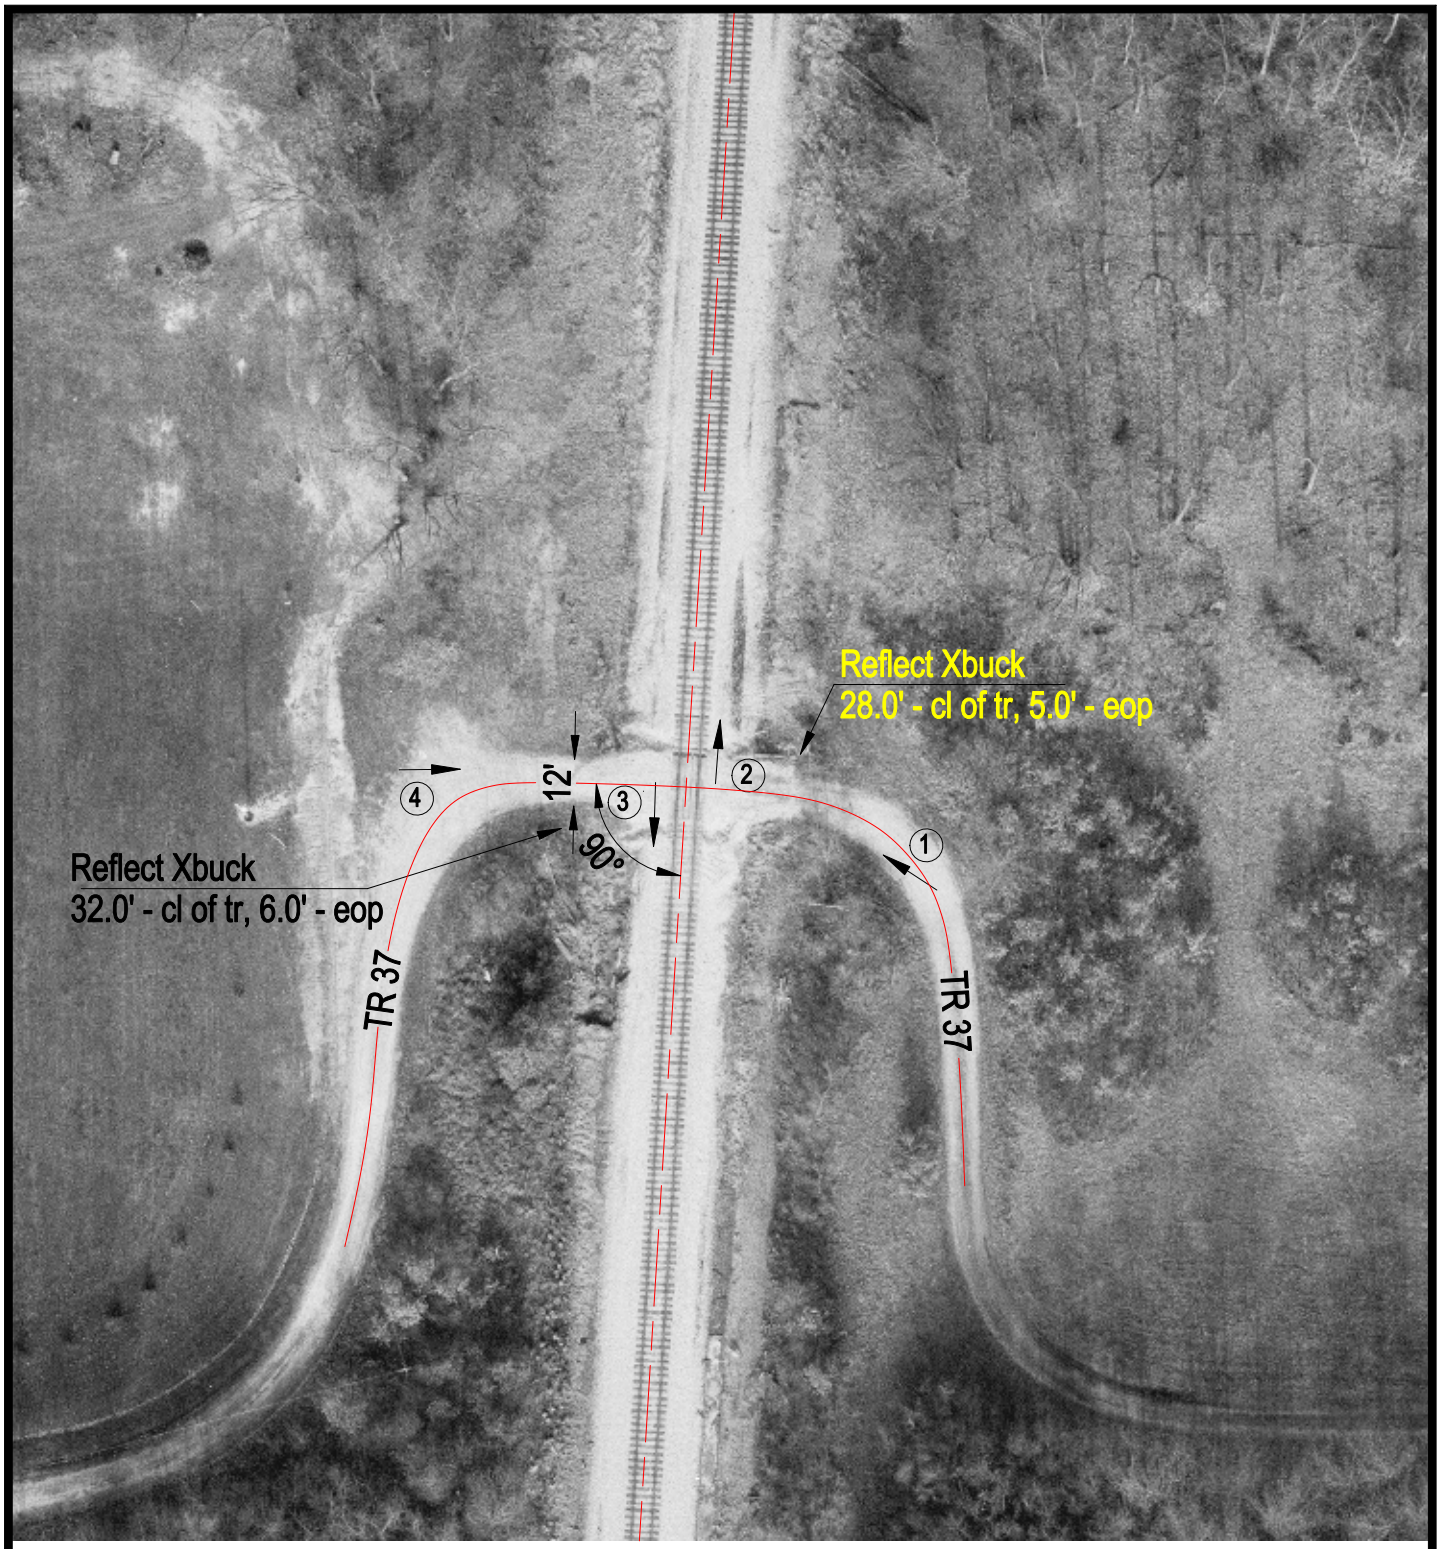

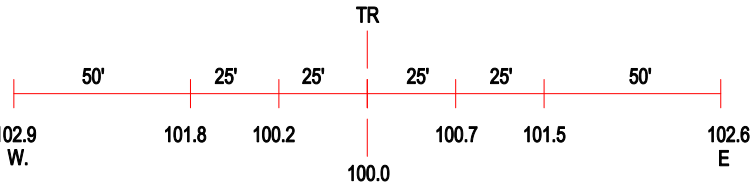

ROAD PROFILE

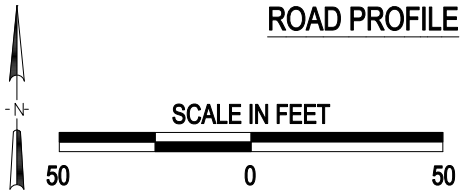

3 Photo Location

Crossing #:	295094T
Location:	Clay Co., City of Edgewood (N)
Lat/Long:	38°52'44" / 88°40'21"
Railroad:	IC
Street:	TR 37
Railroad Milepost:	2.88
Crossing Protection:	Signs

J:\CLAY\2950947\2950947.DWG 03/01/00 07:42 TFG