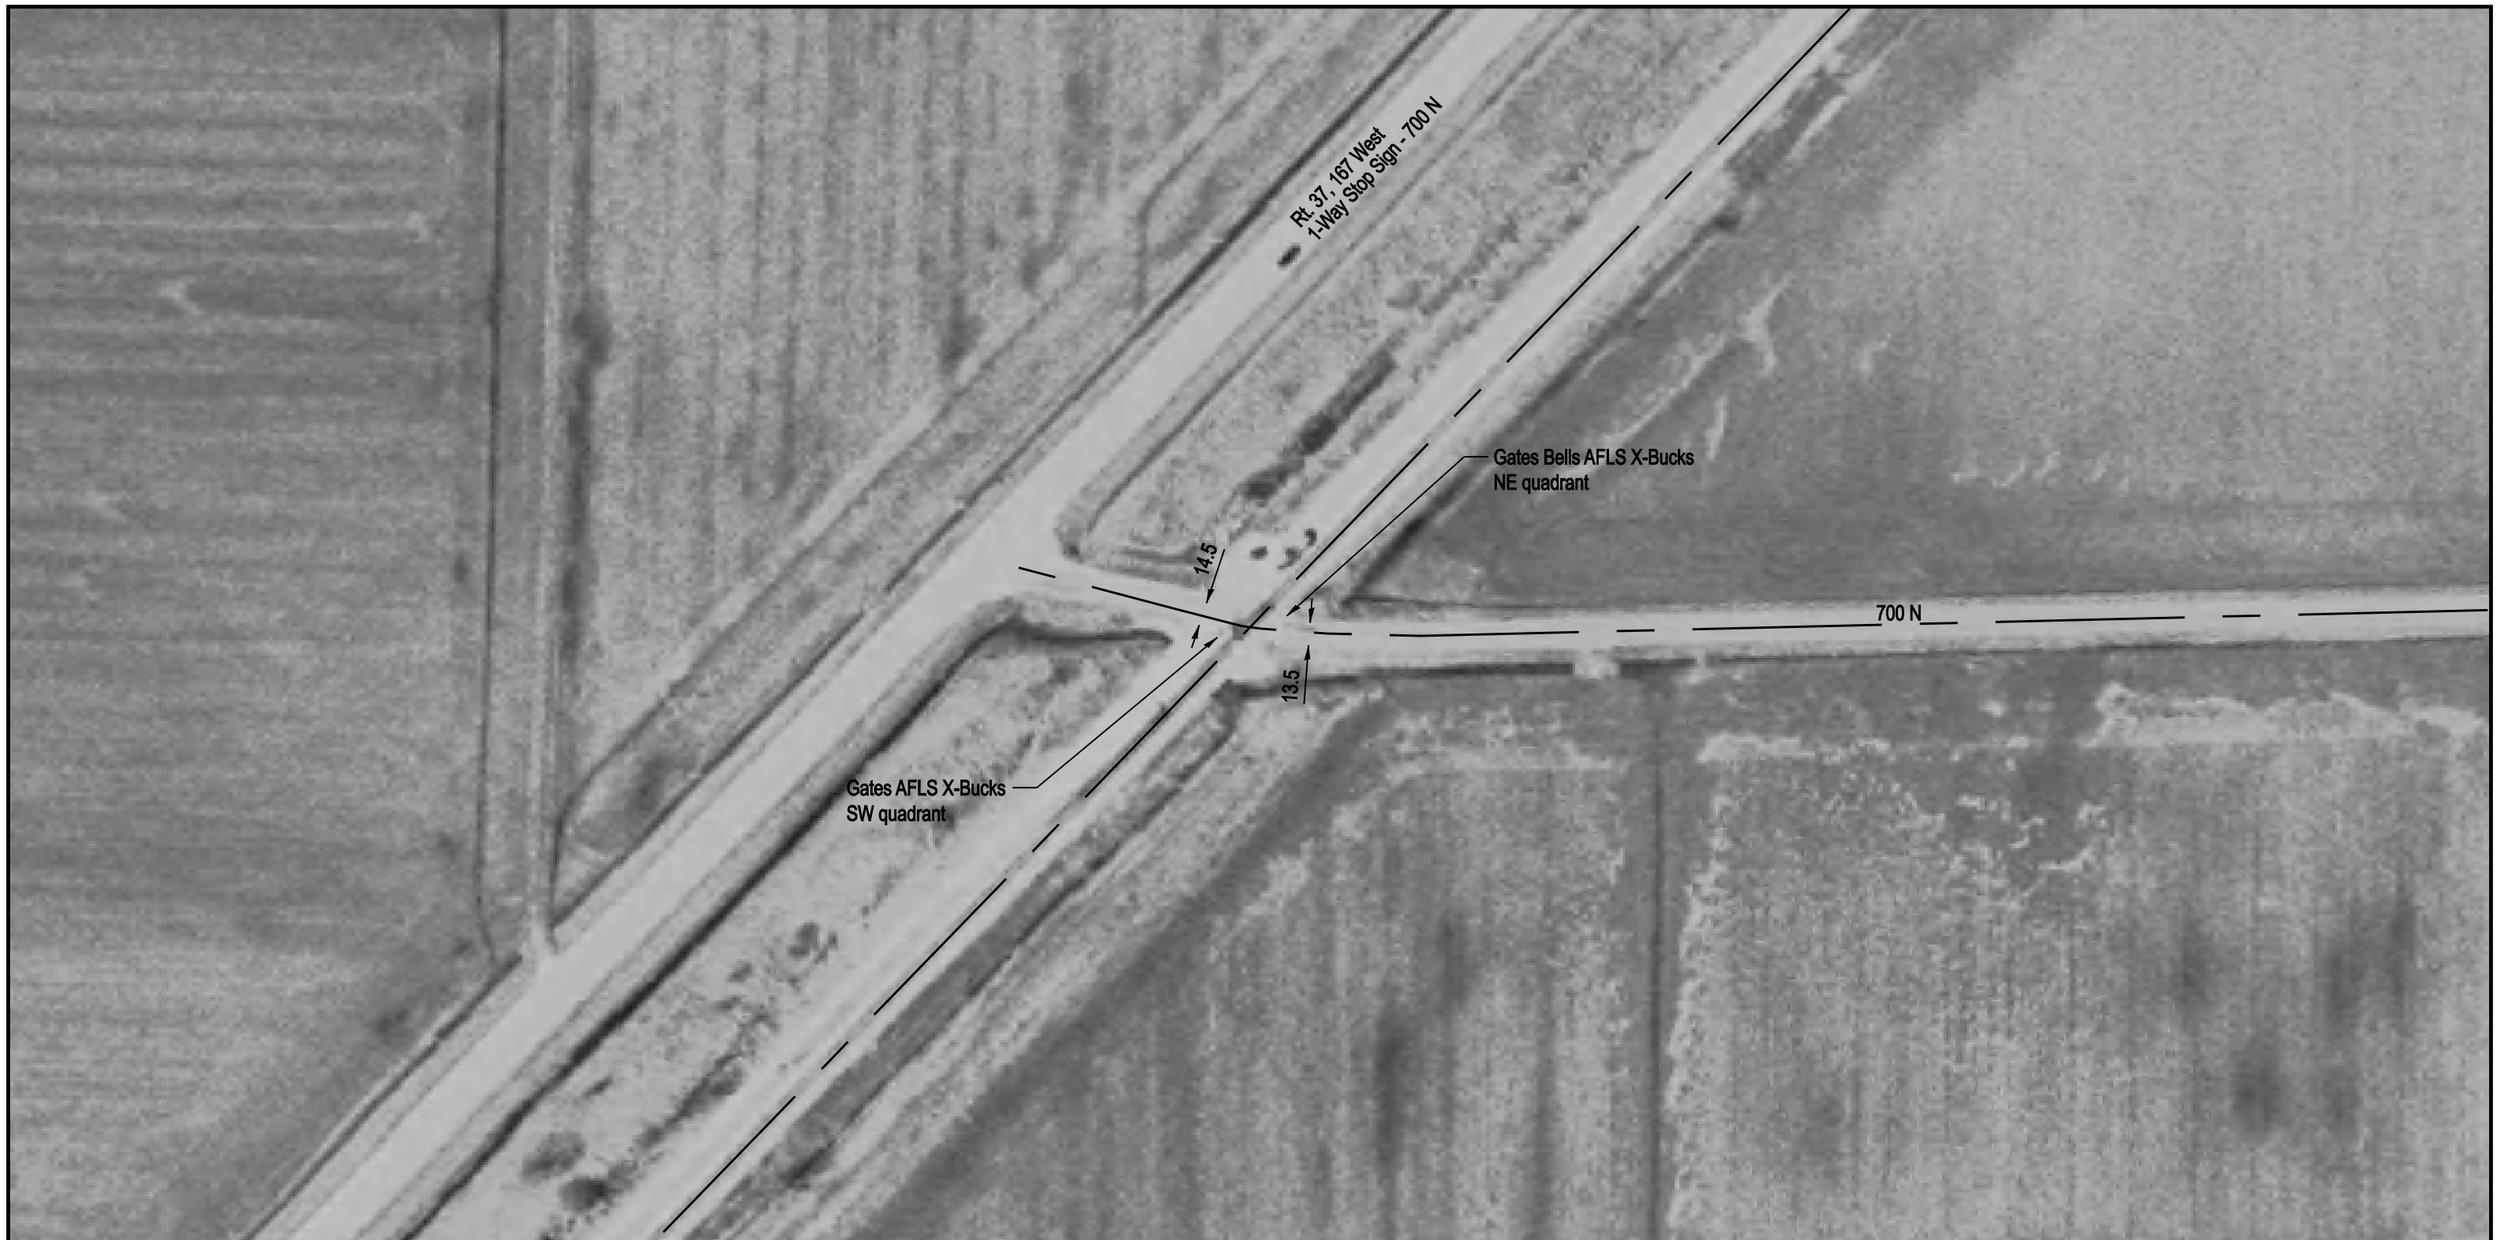

NOTE: ALL MEASUREMENTS ARE IN FEET

DOT/AAR Inventory #: 295287S

Location: Fayette Co., Near Farina, IL

Lat/Long: 38° 50' 24"/-88° 45' 49"

Railroad Milepost-Line: 222.33-M

Crossing Angle (Deg.): 60

Crossing Width (By Track): 32.5

Number of Tracks: 1

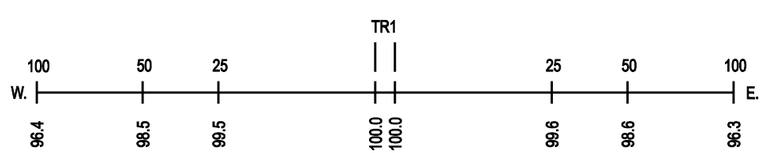
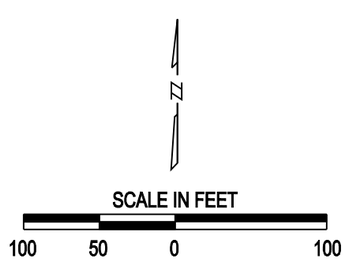
ROAD PROFILE