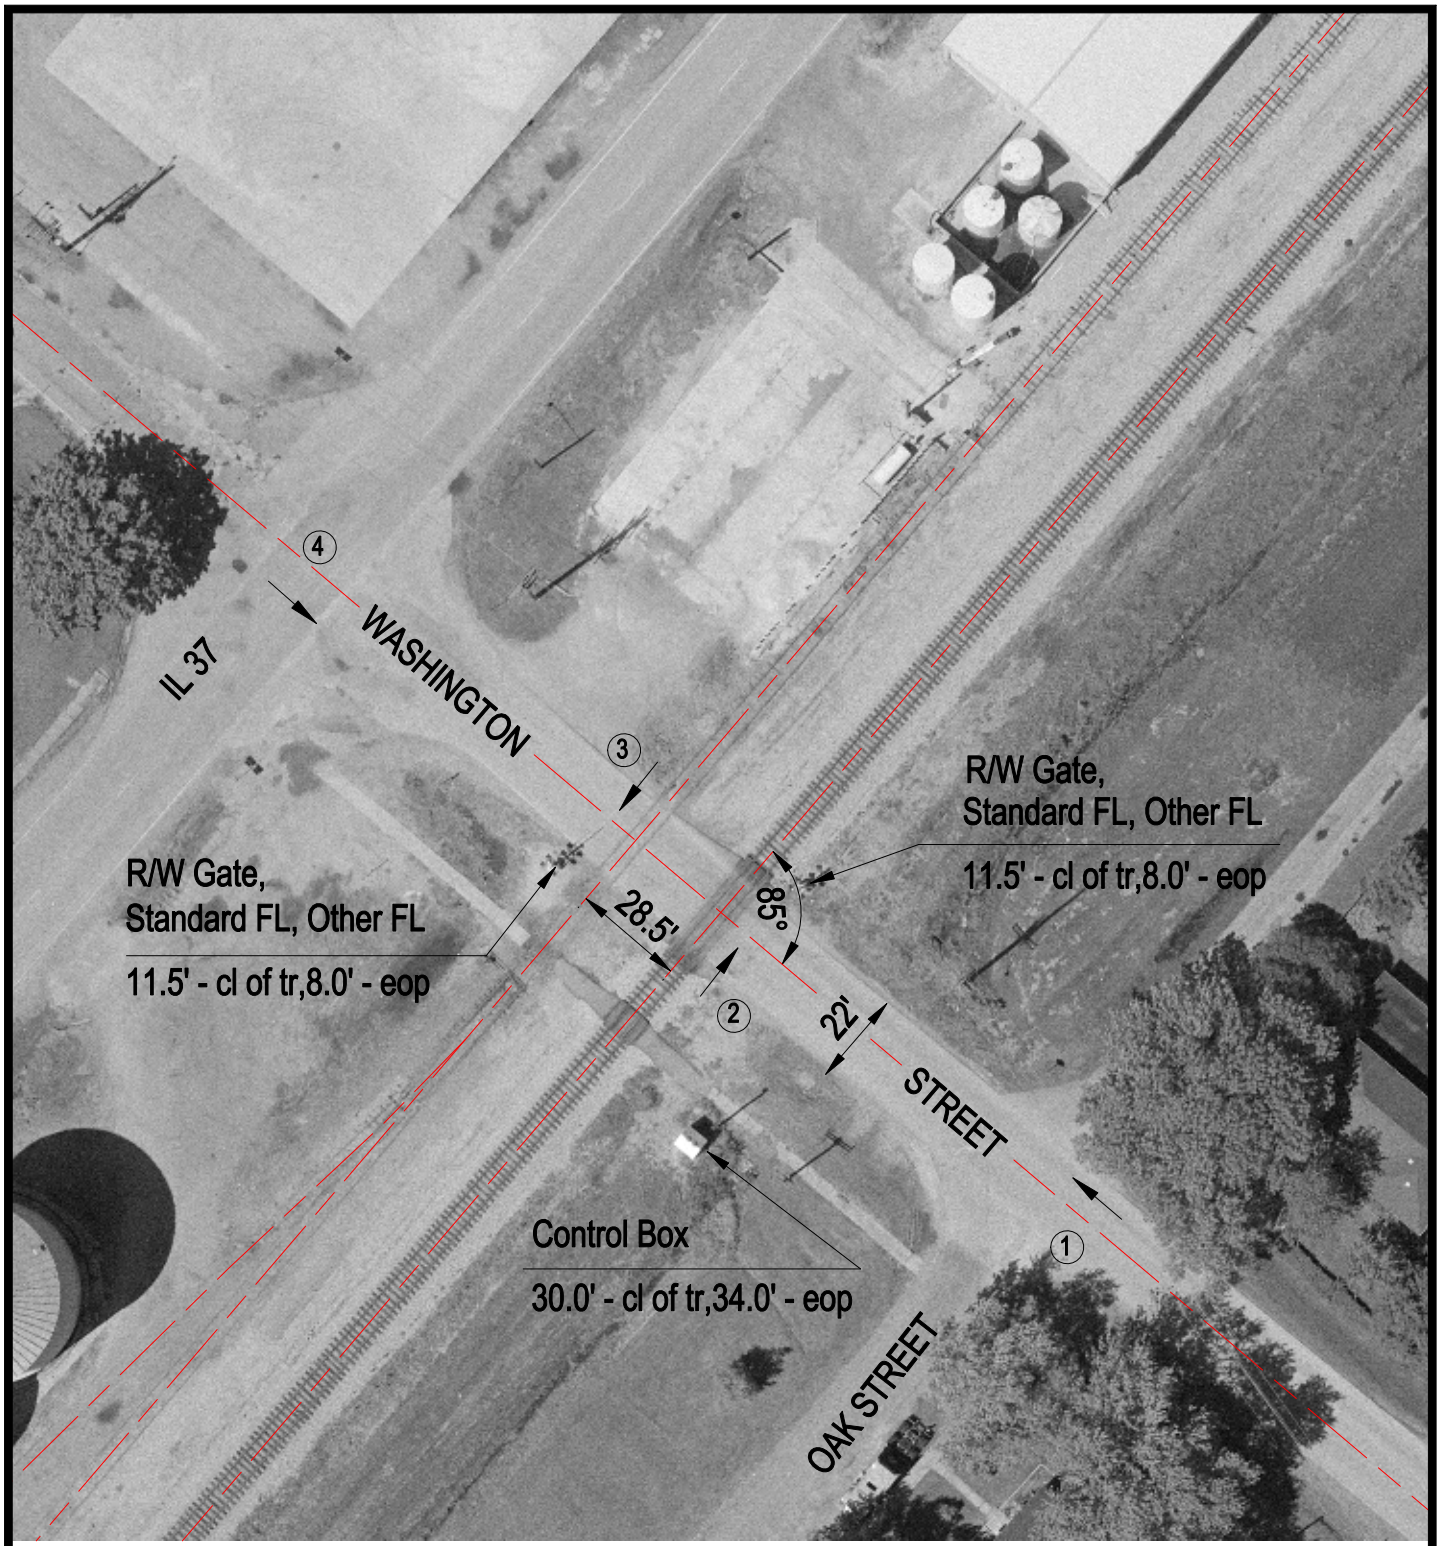

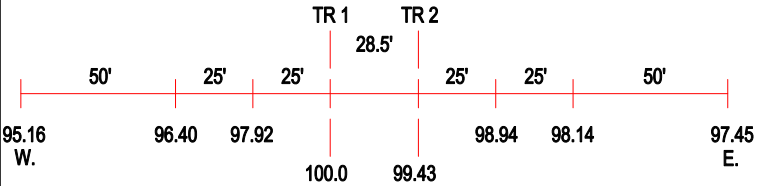

ROAD PROFILE

N

SCALE IN FEET

50 0 50

3 Photo Location

Crossing #:	295288Y
Location:	Fayette Co., City of Farina (I)
Lat/Long:	38°50'05" / 88°46'13"
Railroad:	IC
Street:	Washington Street
Railroad Milepost:	222.85
Crossing Protection:	Train Activated Devices

J:\FAYETTE\295288Y\295288Y.DWG 02/28/01 16:15 BJB