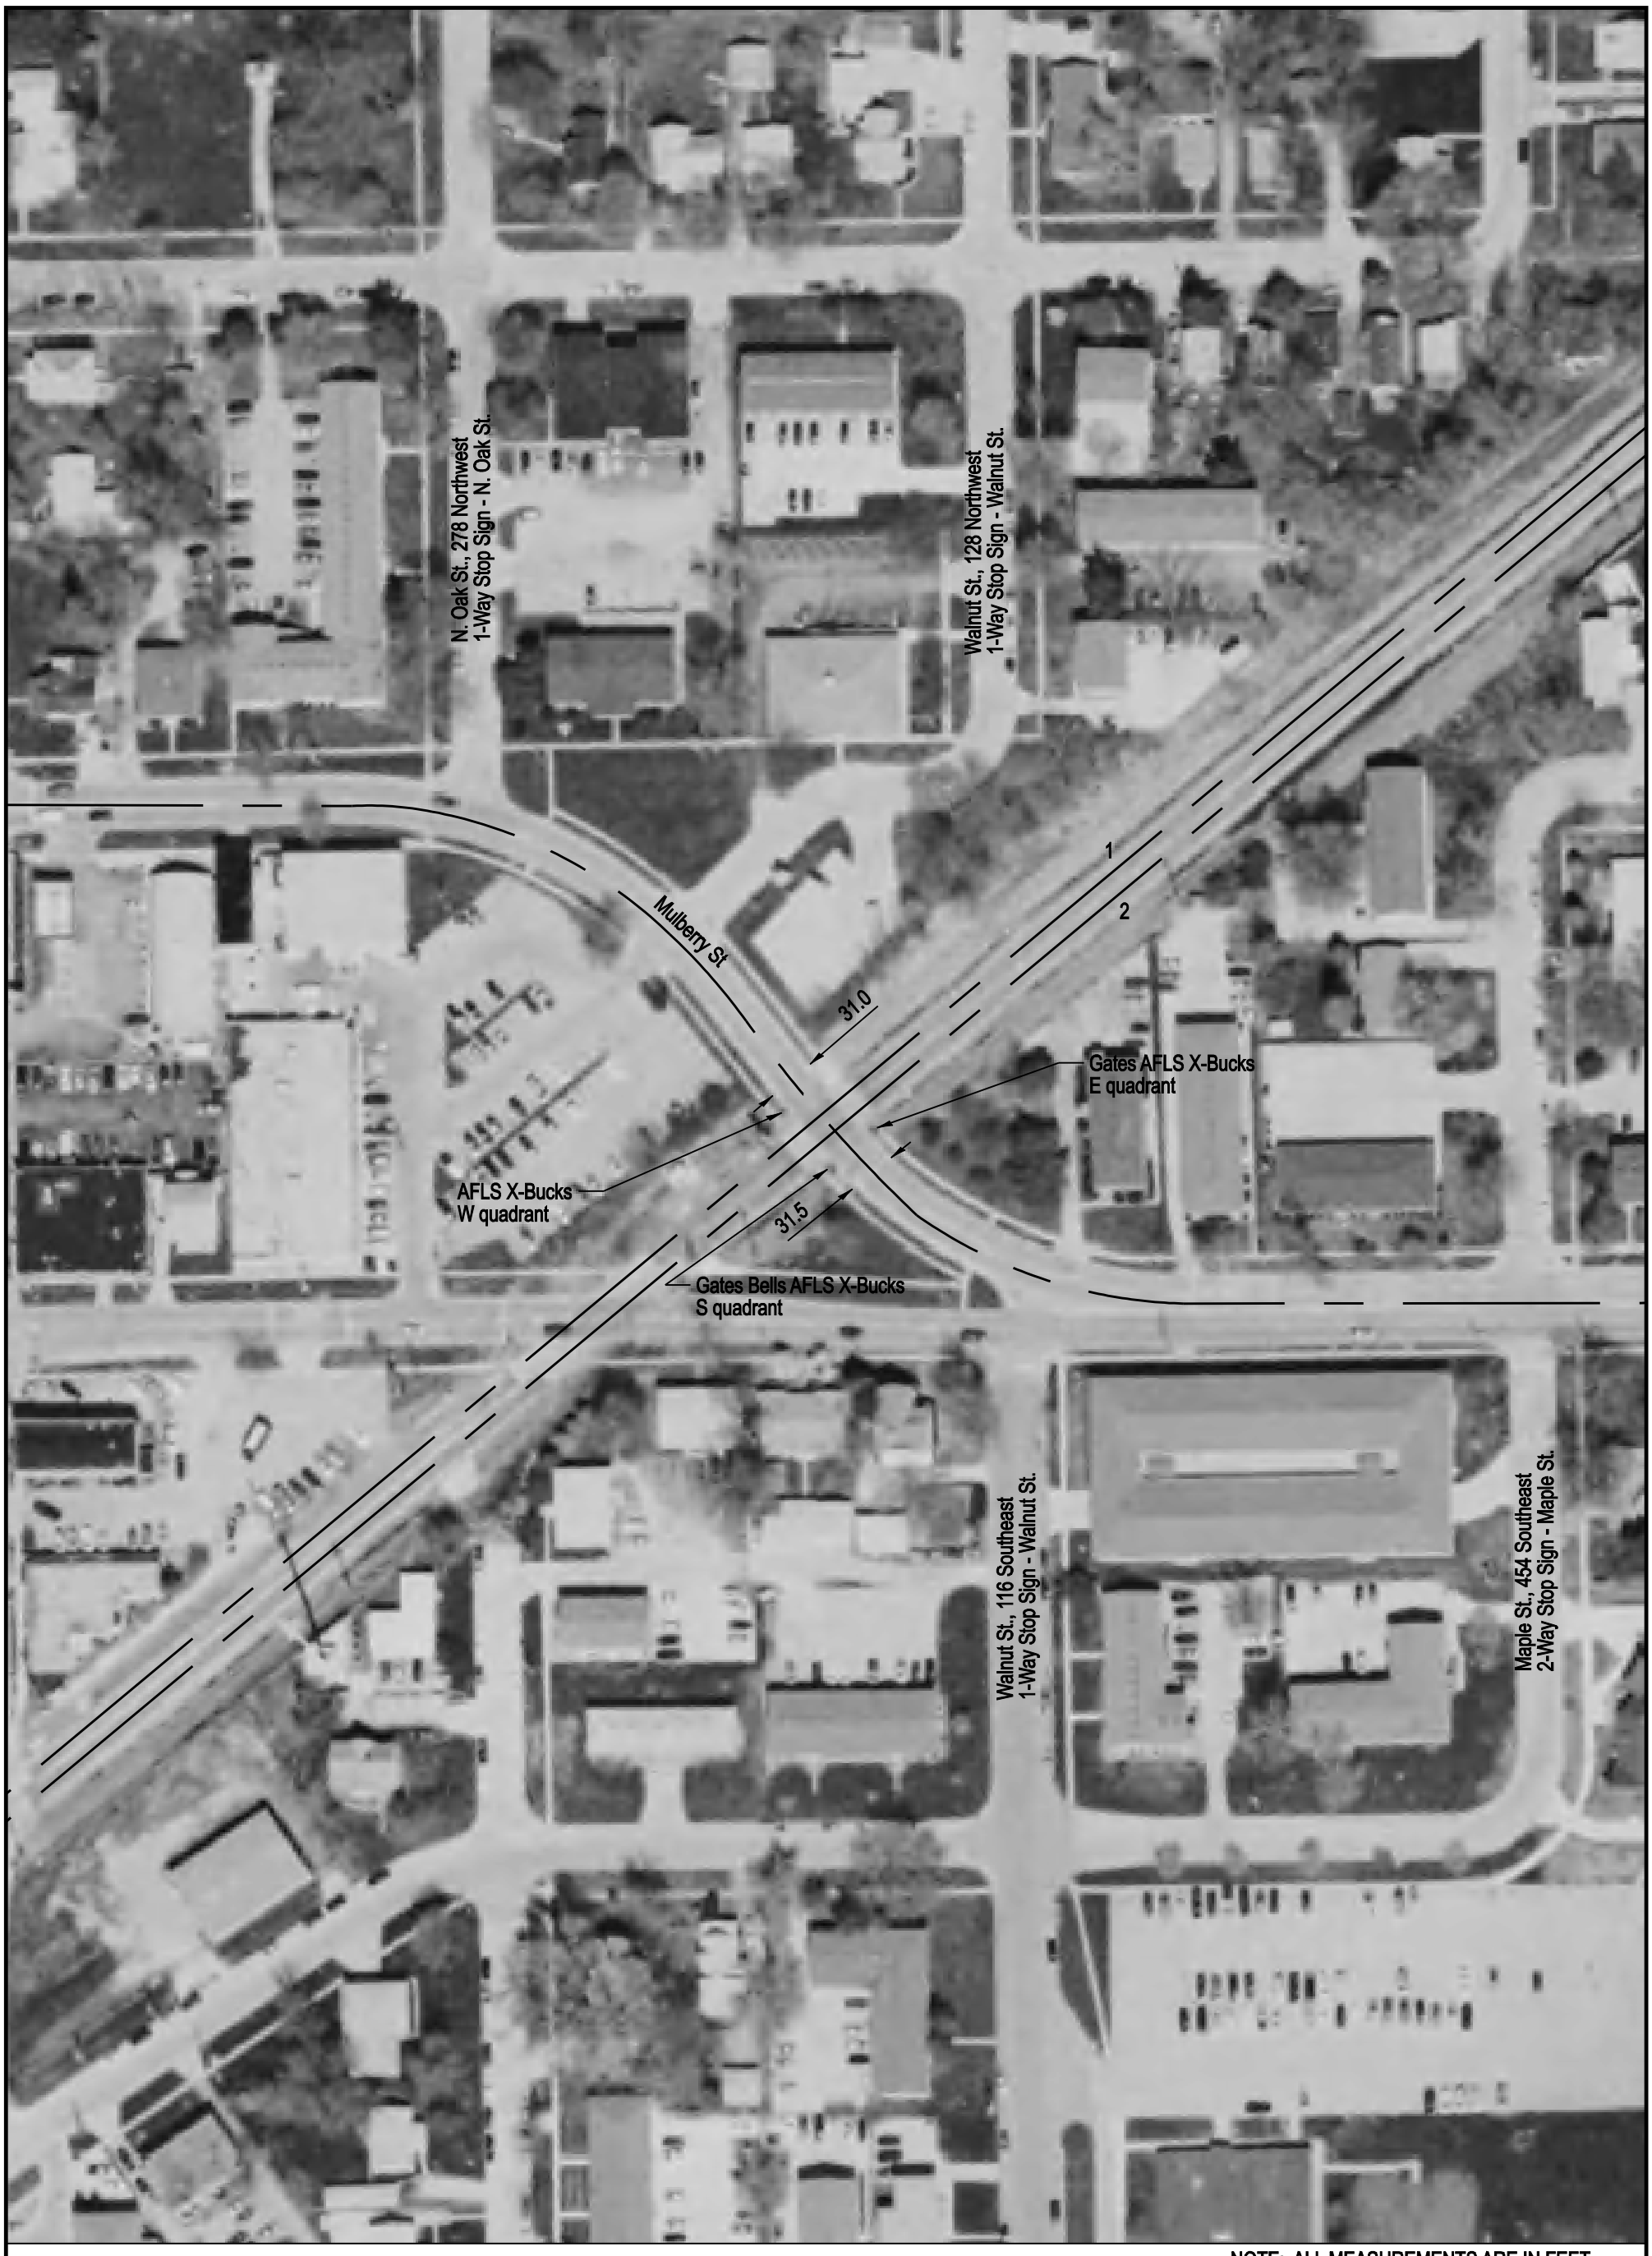


NOTE: ALL MEASUREMENTS ARE IN FEET

DOT/AAR Inventory #: 295438E

Location: McLean Co., In Normal, IL

Lat/Long: 40º 30' 39"/-88º 58' 50"

Railroad Milepost - Line: 123.79-SSWNAO

Crossing Angle (Deg.): 90

Crossing Width (By Track): 58.5, 58.5 (1 to 2)

Number of Tracks: 2

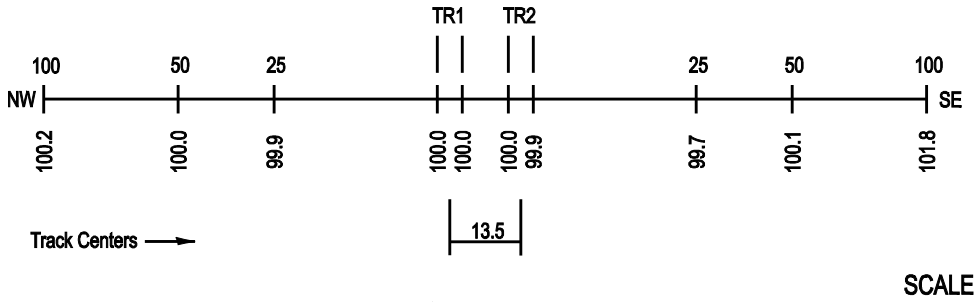

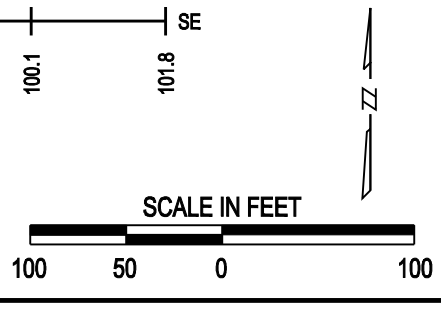
ROAD PROFILE