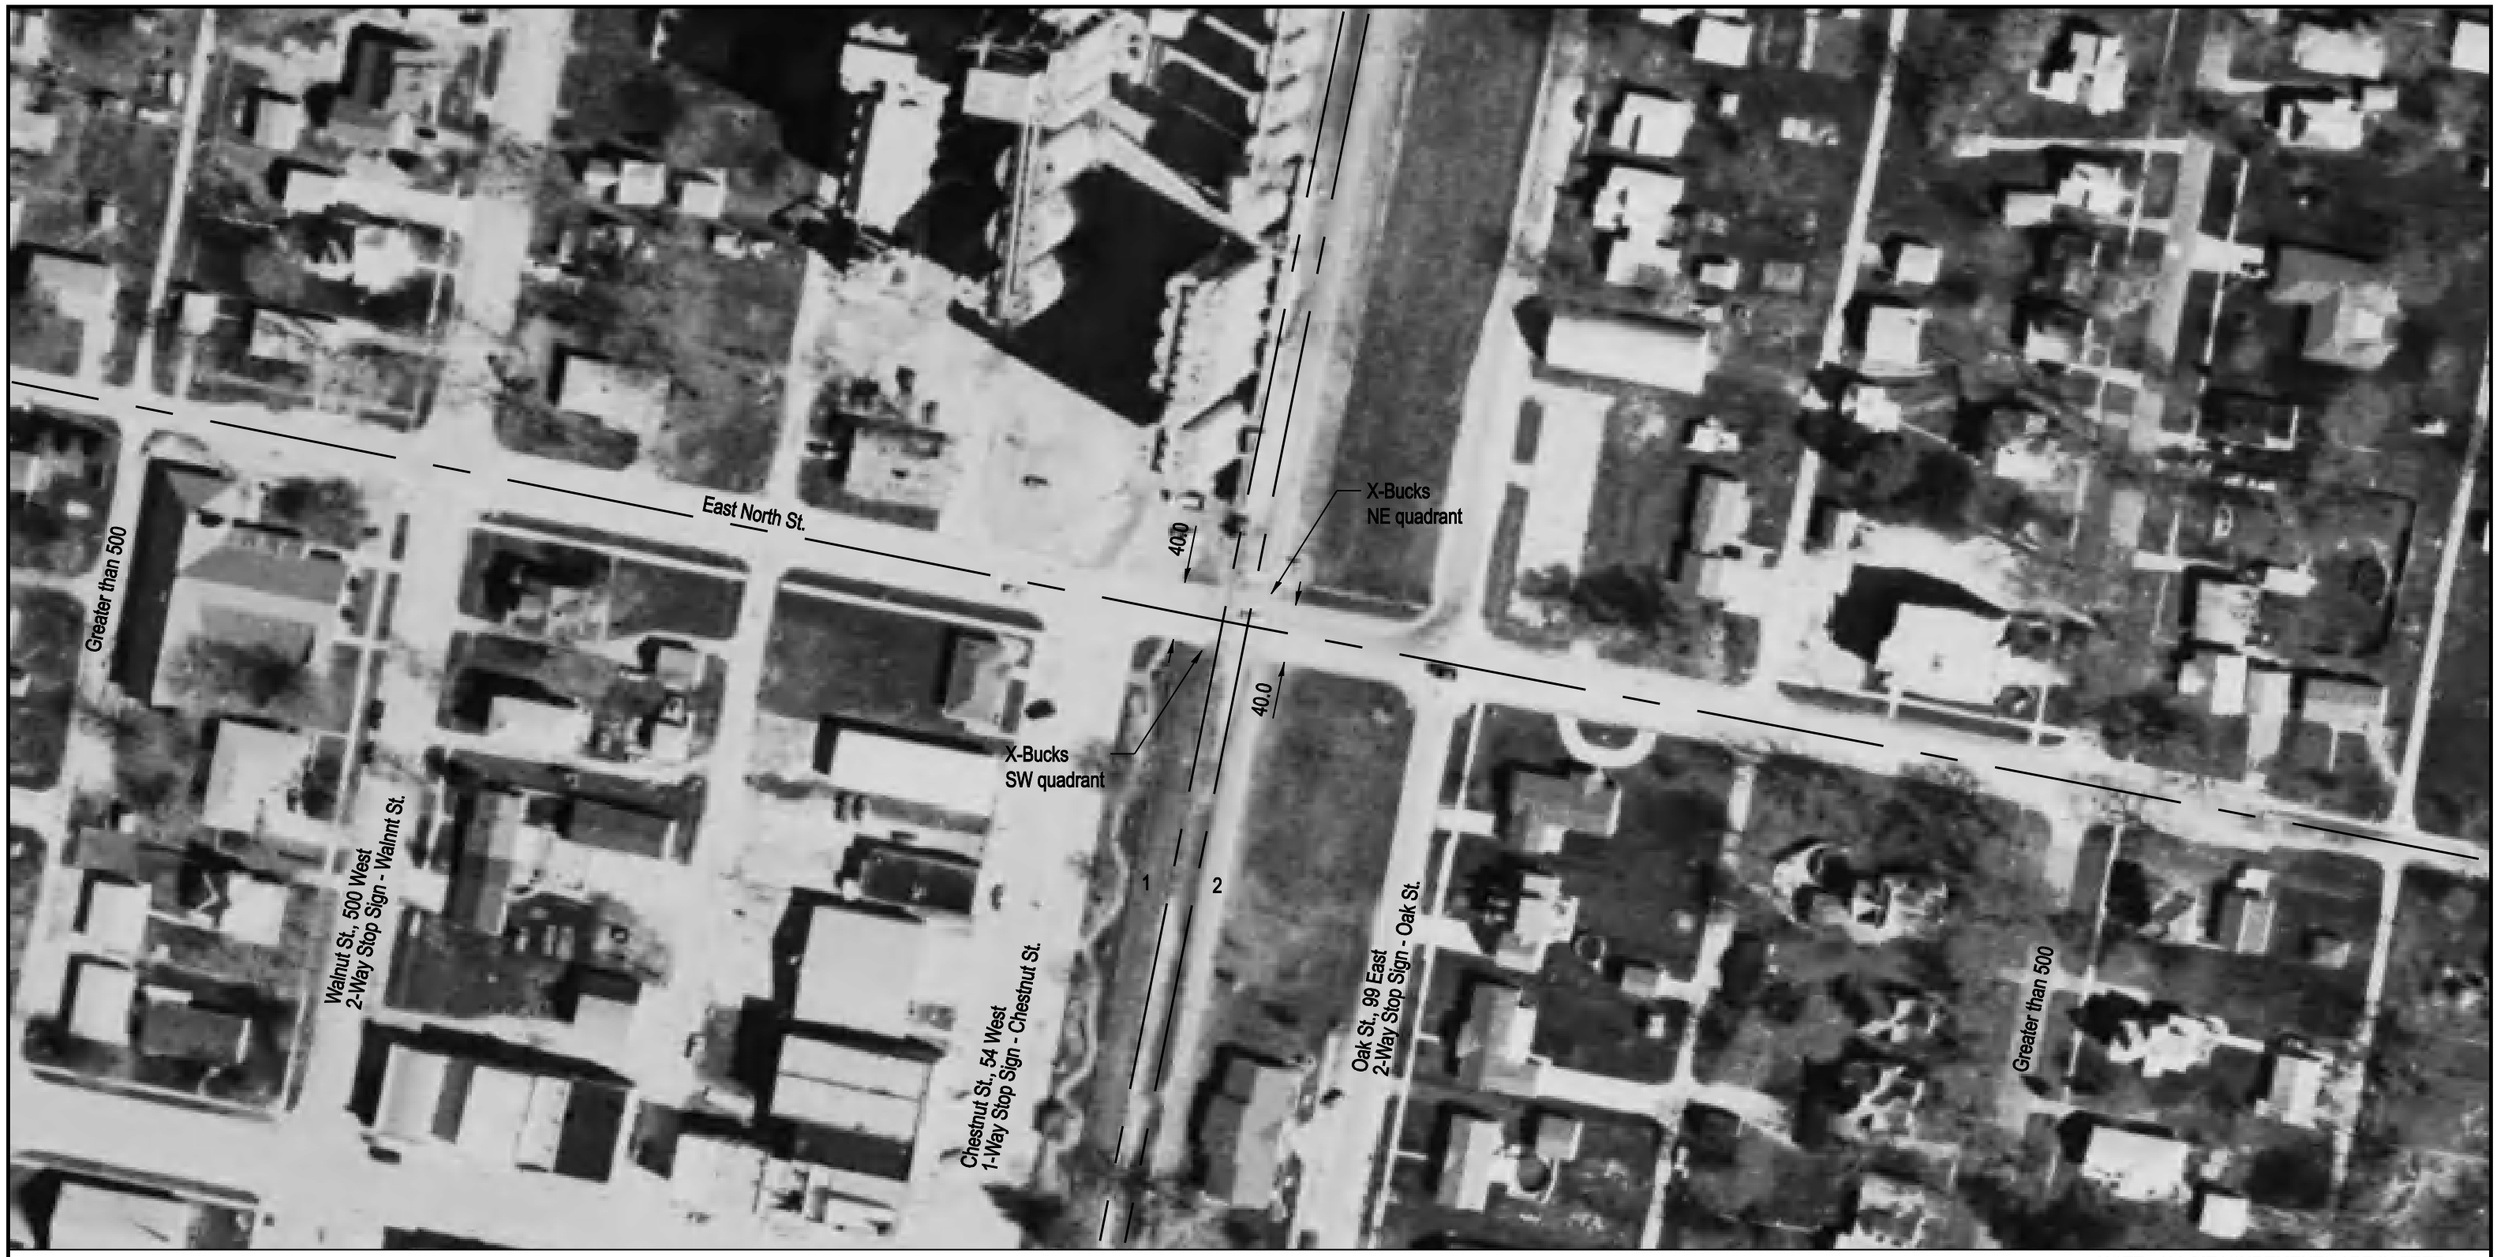

NOTE: ALL MEASUREMENTS ARE IN FEET

DOT/AAR Inventory #: 295473T

Location: Christian Co., In Assumption, IL

Lat/Long: 39º 31' 18"/-89º 2' 56"

Railroad Milepost-Line: 728.93-A

Crossing Angle (Deg.): 90

Crossing Width (By Track): 28.5, 36.0 (1 to 2)

Number of Tracks: 2

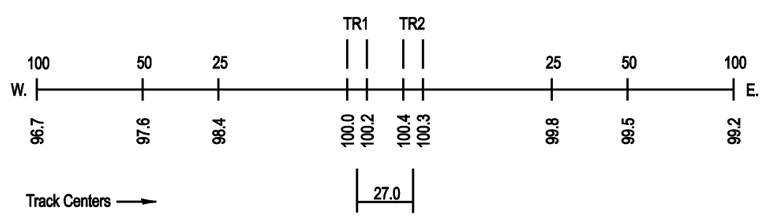
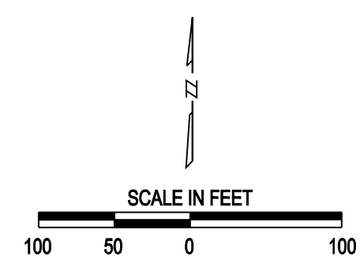
ROAD PROFILE