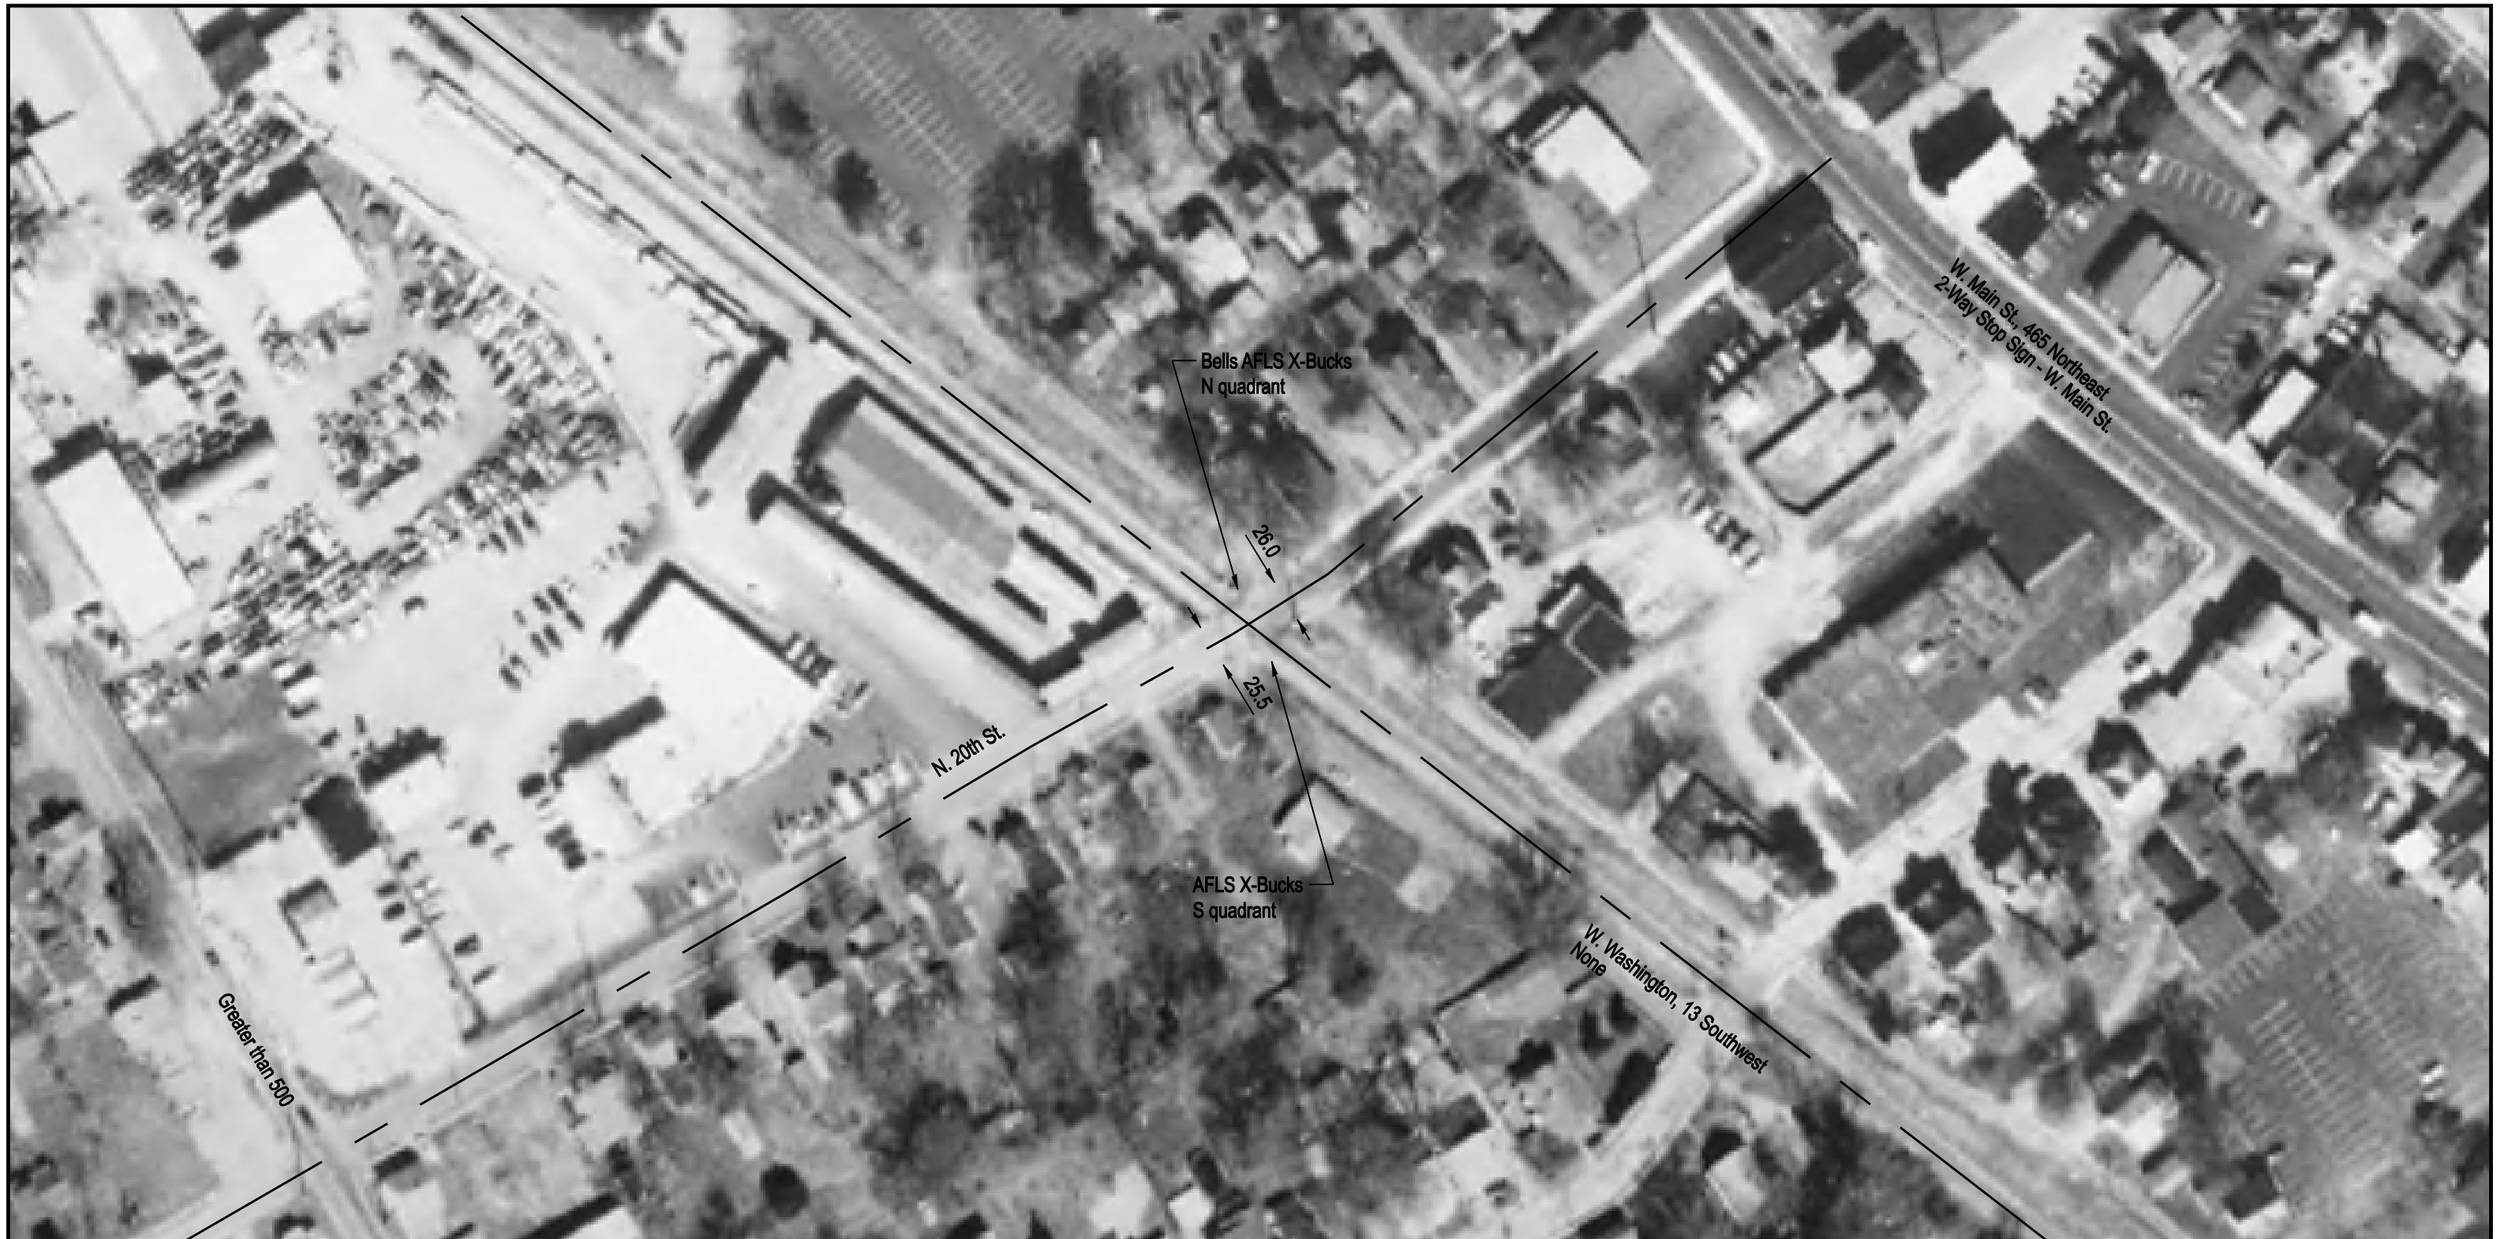

DOT/AAR Inventory #: 296038P

Location: St Clair Co., In Belleville, IL

Lat/Long: 38° 31' 9"/-90° 0' 27"

Railroad Milepost-Line: 12.85-G

Crossing Angle (Deg.): 65

Crossing Width (By Track): 39.5

Number of Tracks: 1

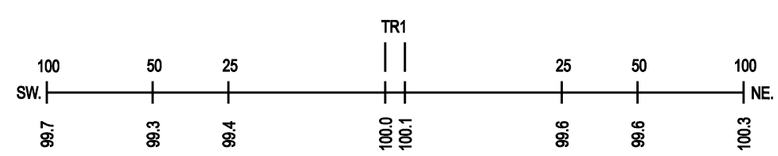

ROAD PROFILE
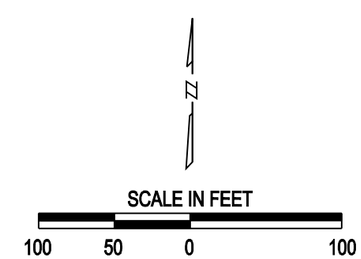
NOTE: ALL MEASUREMENTS ARE IN FEET