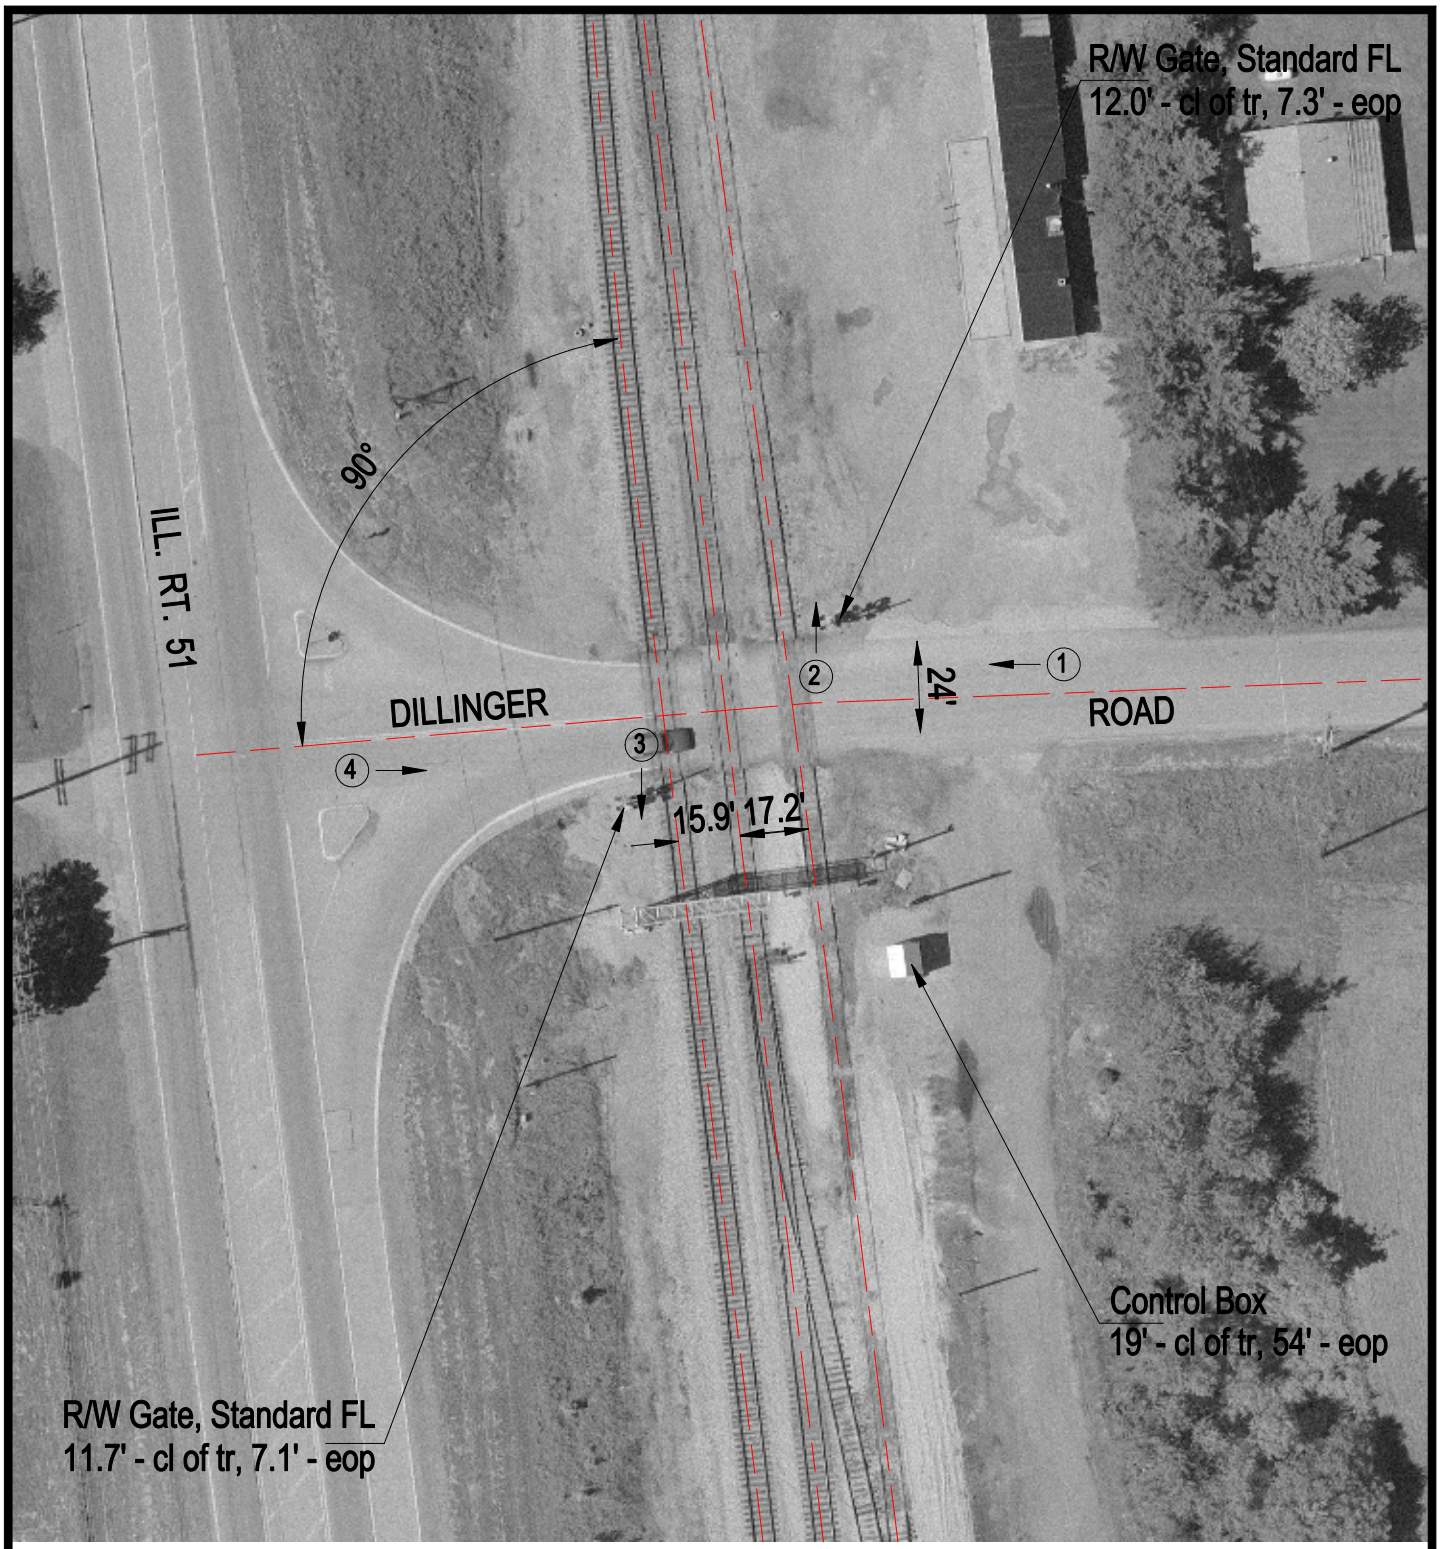

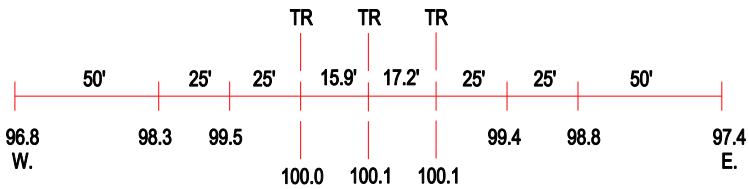

ROAD PROFILE

N

SCALE IN FEET

50 0 50

3 Photo Location

Crossing #:	299002S
Location:	Jackson Co., City of Carbondale (I)
Lat/Long:	37°45'37" / 89°13'11"
Railroad:	IC
Street:	Dillinger Road
Railroad Milepost:	305.82
Crossing Protection:	Train Activated Devices