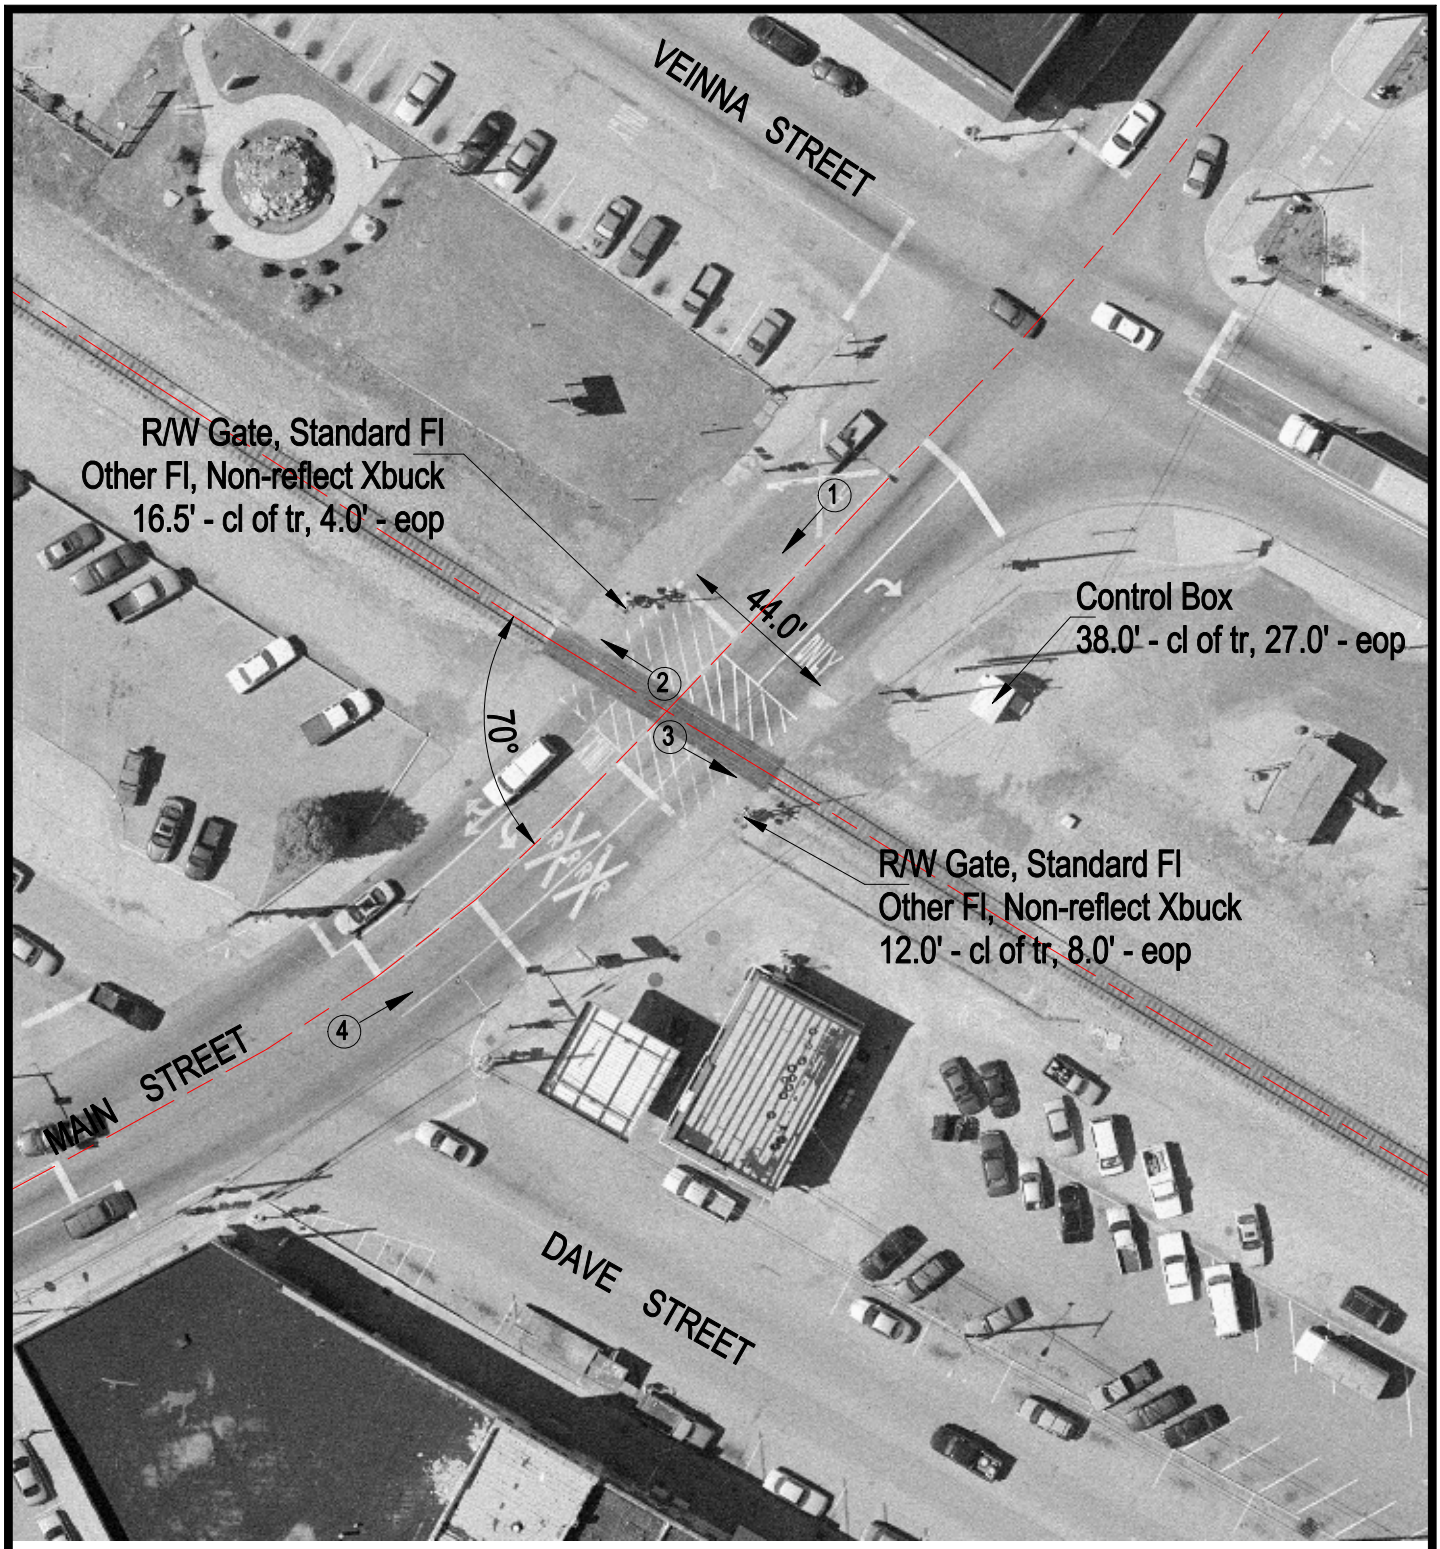

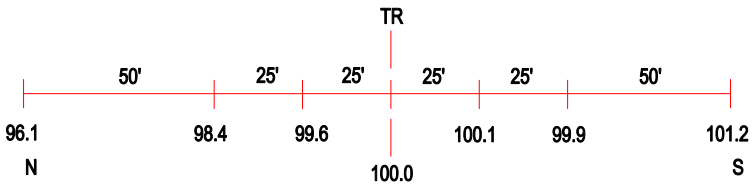

ROAD PROFILE

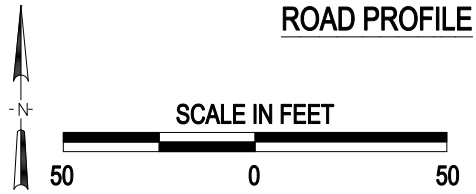

3 Photo Location

Crossing #:	299030V
Location:	Union Co., City of Anna (In)
Lat/Long:	37°27'37" / 89°14'51"
Railroad:	IC
Street:	Main Street
Railroad Milepost:	328.78
Crossing Protection:	Train Activated Devices

J:\UNION\299030V\299030V.DWG 03/07/01 16:15 BJB