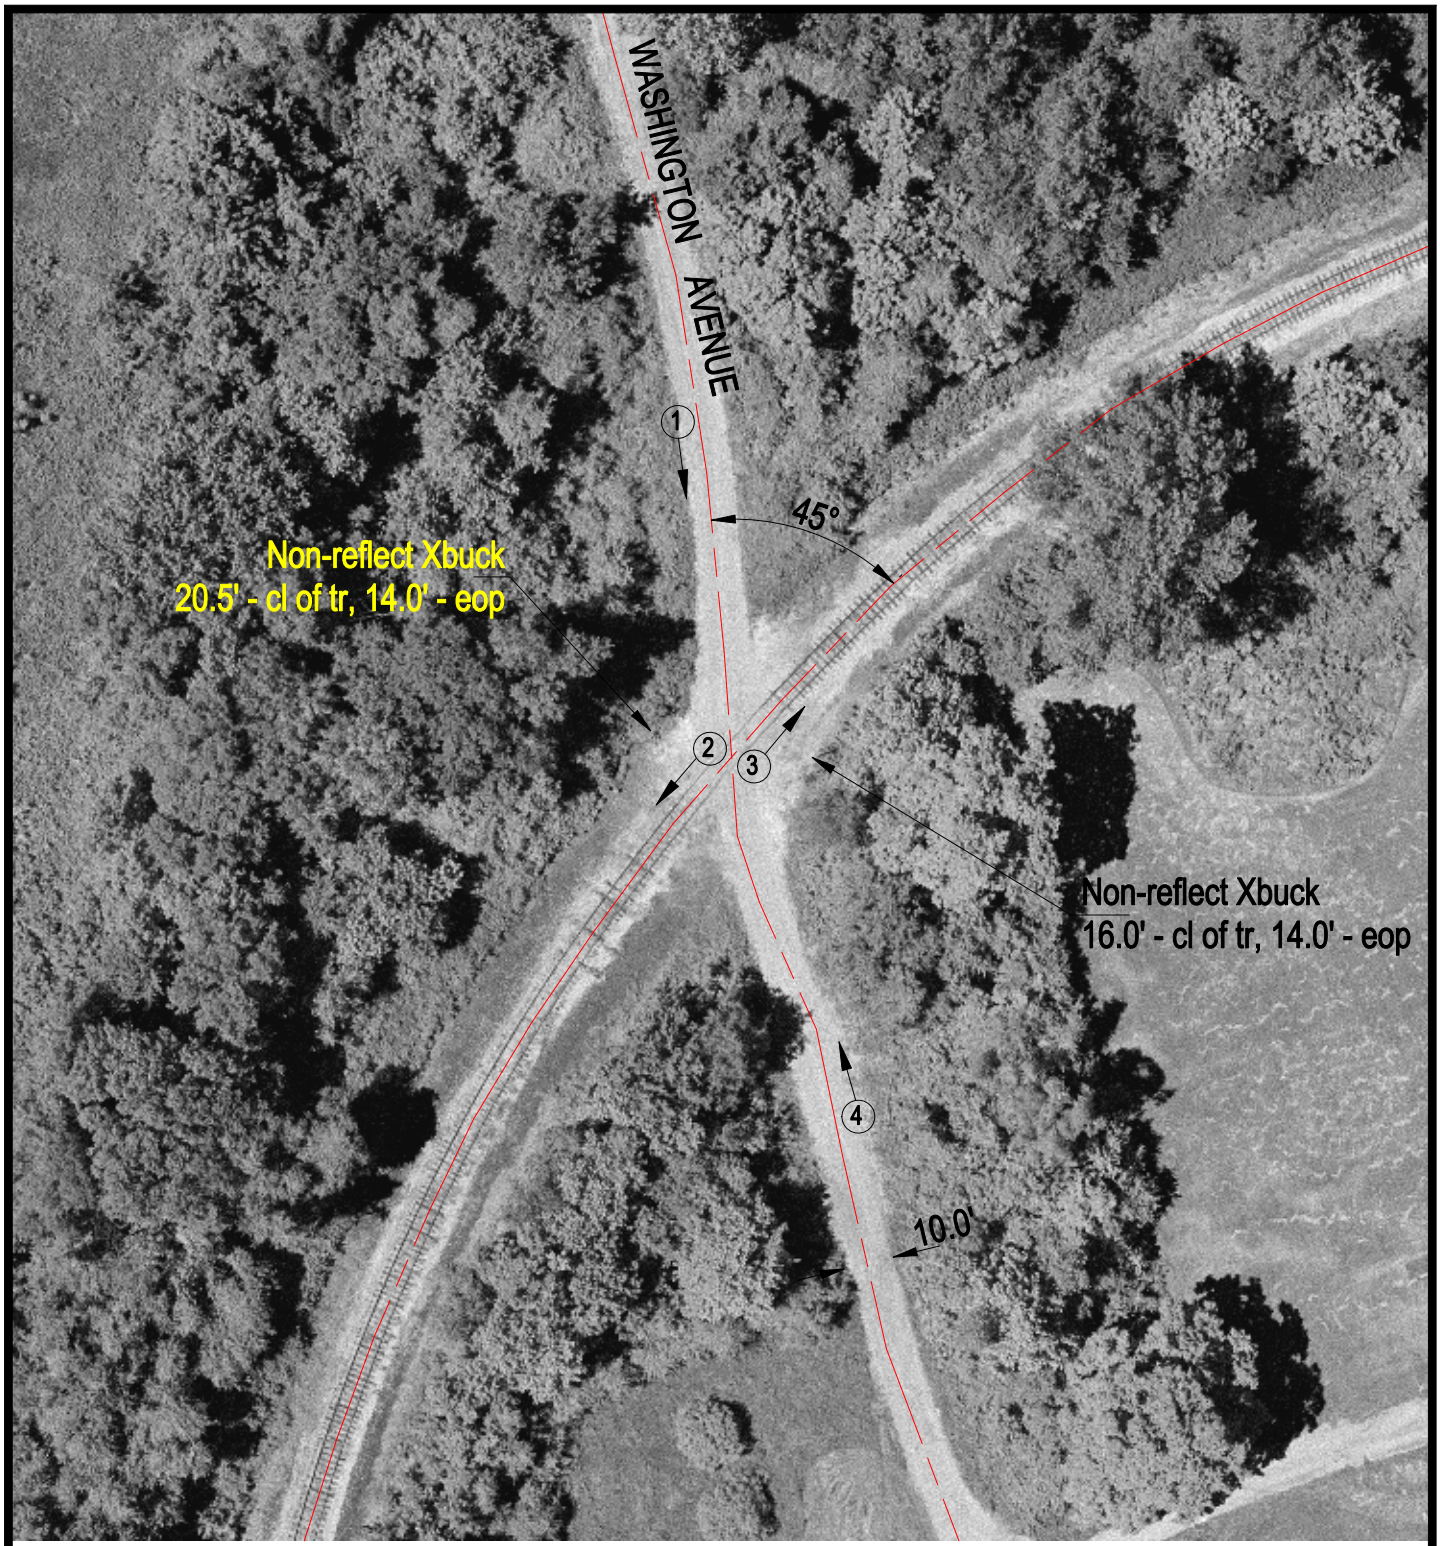

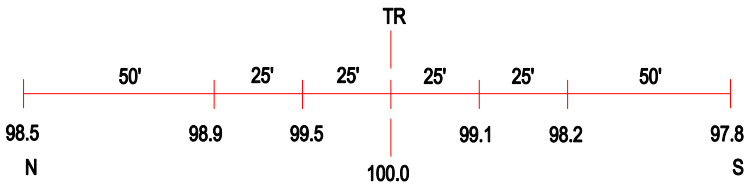

ROAD PROFILE

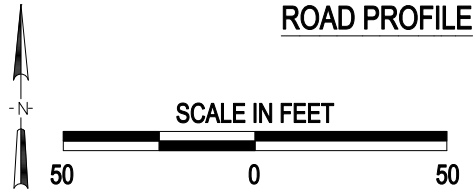

③ Photo Location

Crossing #:	299071A
Location:	Alexander Co., City of Cairo (In)
Lat/Long:	37°01'13" / 89°11'23"
Railroad:	IC
Street:	Washington Avenue
Railroad Milepost:	364.49
Crossing Protection:	Sign

J:\ALEXANDER\299071A\299071A.DWG 08/17/00 09:09 JLA