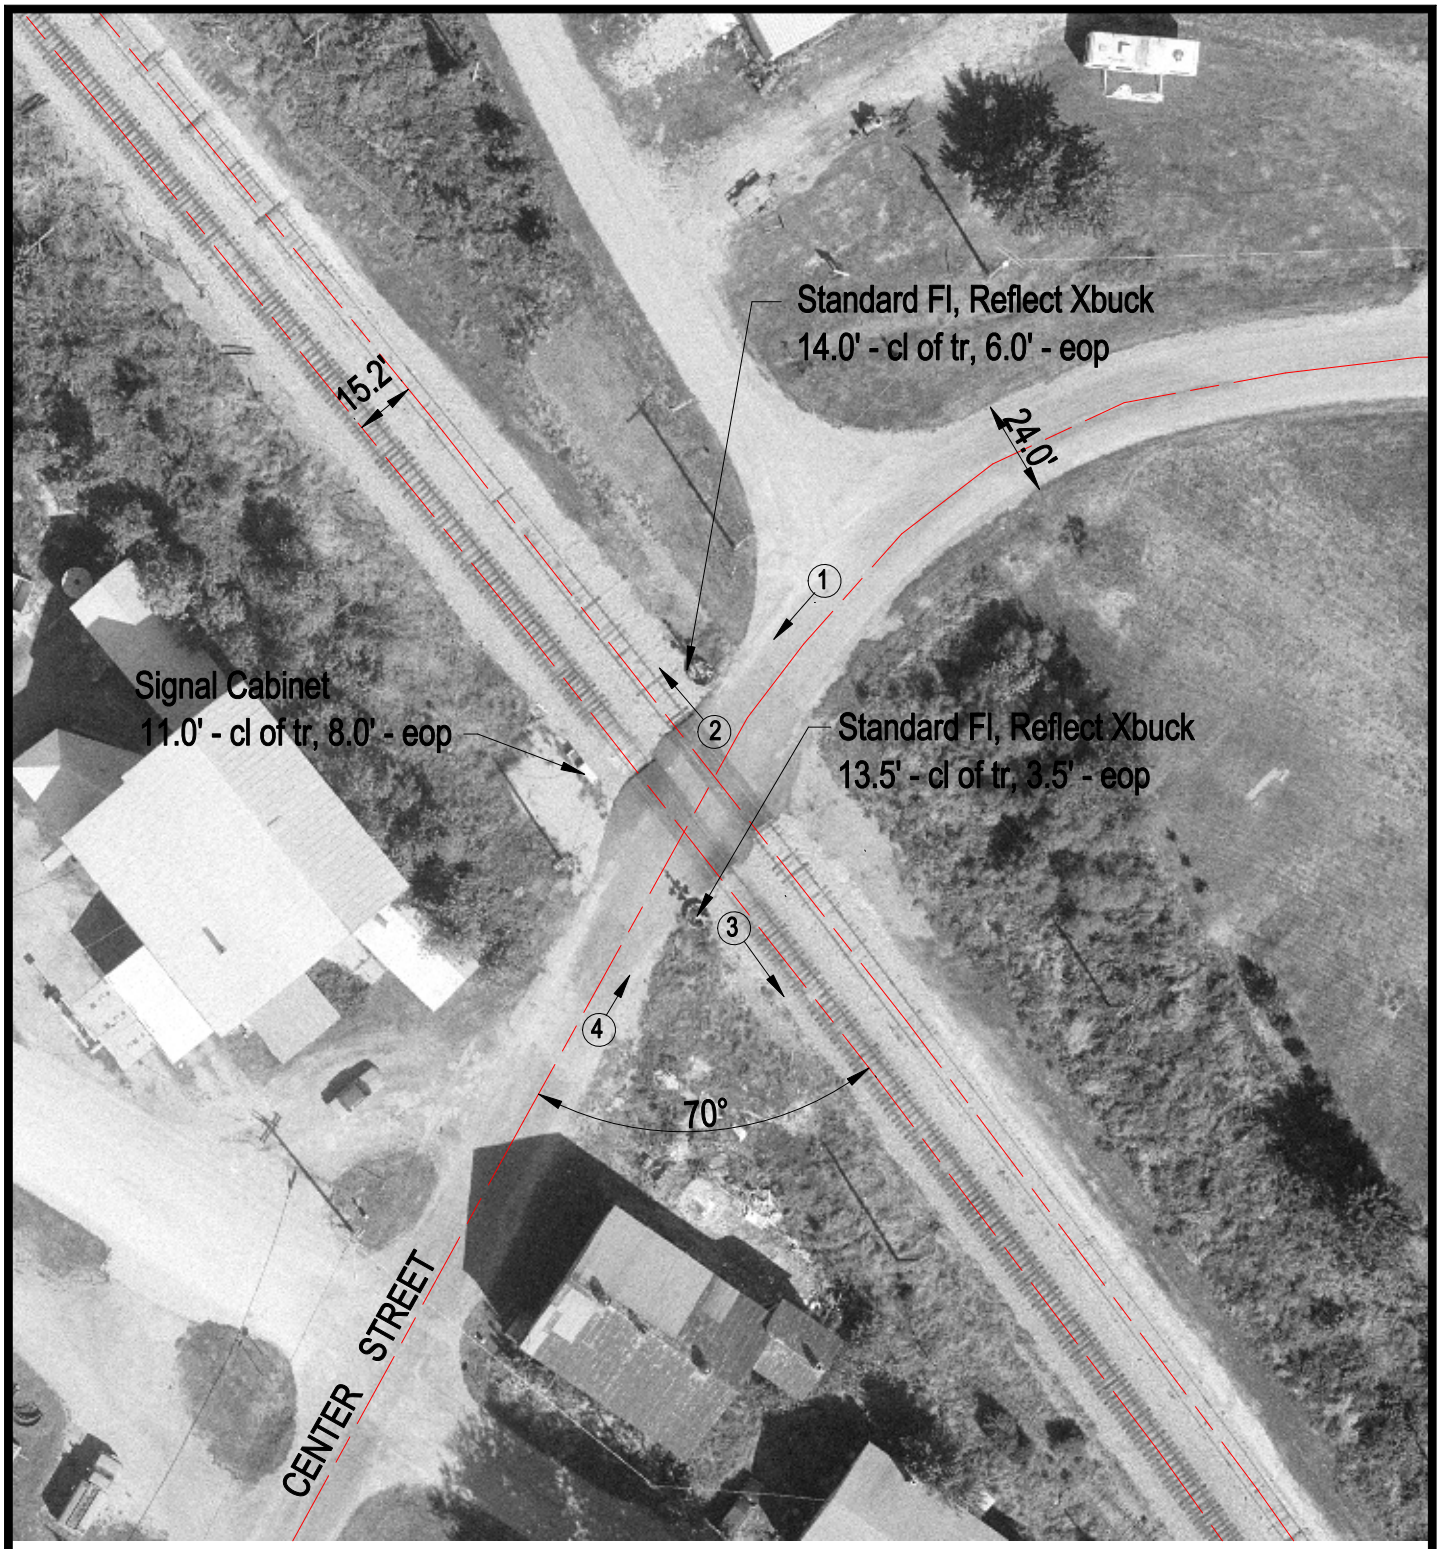

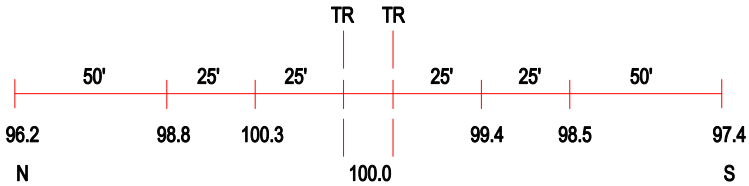

ROAD PROFILE

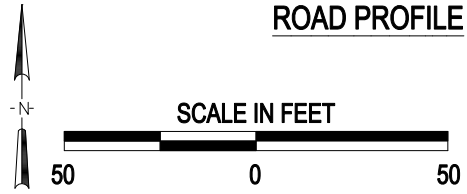

③ Photo Location

Crossing #:	306867S
Location:	Jo Daviess Co., City of Warren (I)
Lat/Long:	42°29'56" / 89°59'26"
Railroad:	ICR
Street:	CENTER STREET
Railroad Milepost:	138.87
Crossing Protection:	Train Activated Devices

J:\JO_DAVIESS\306867S\306867S.DWG 02/16/00 15:30 JLA