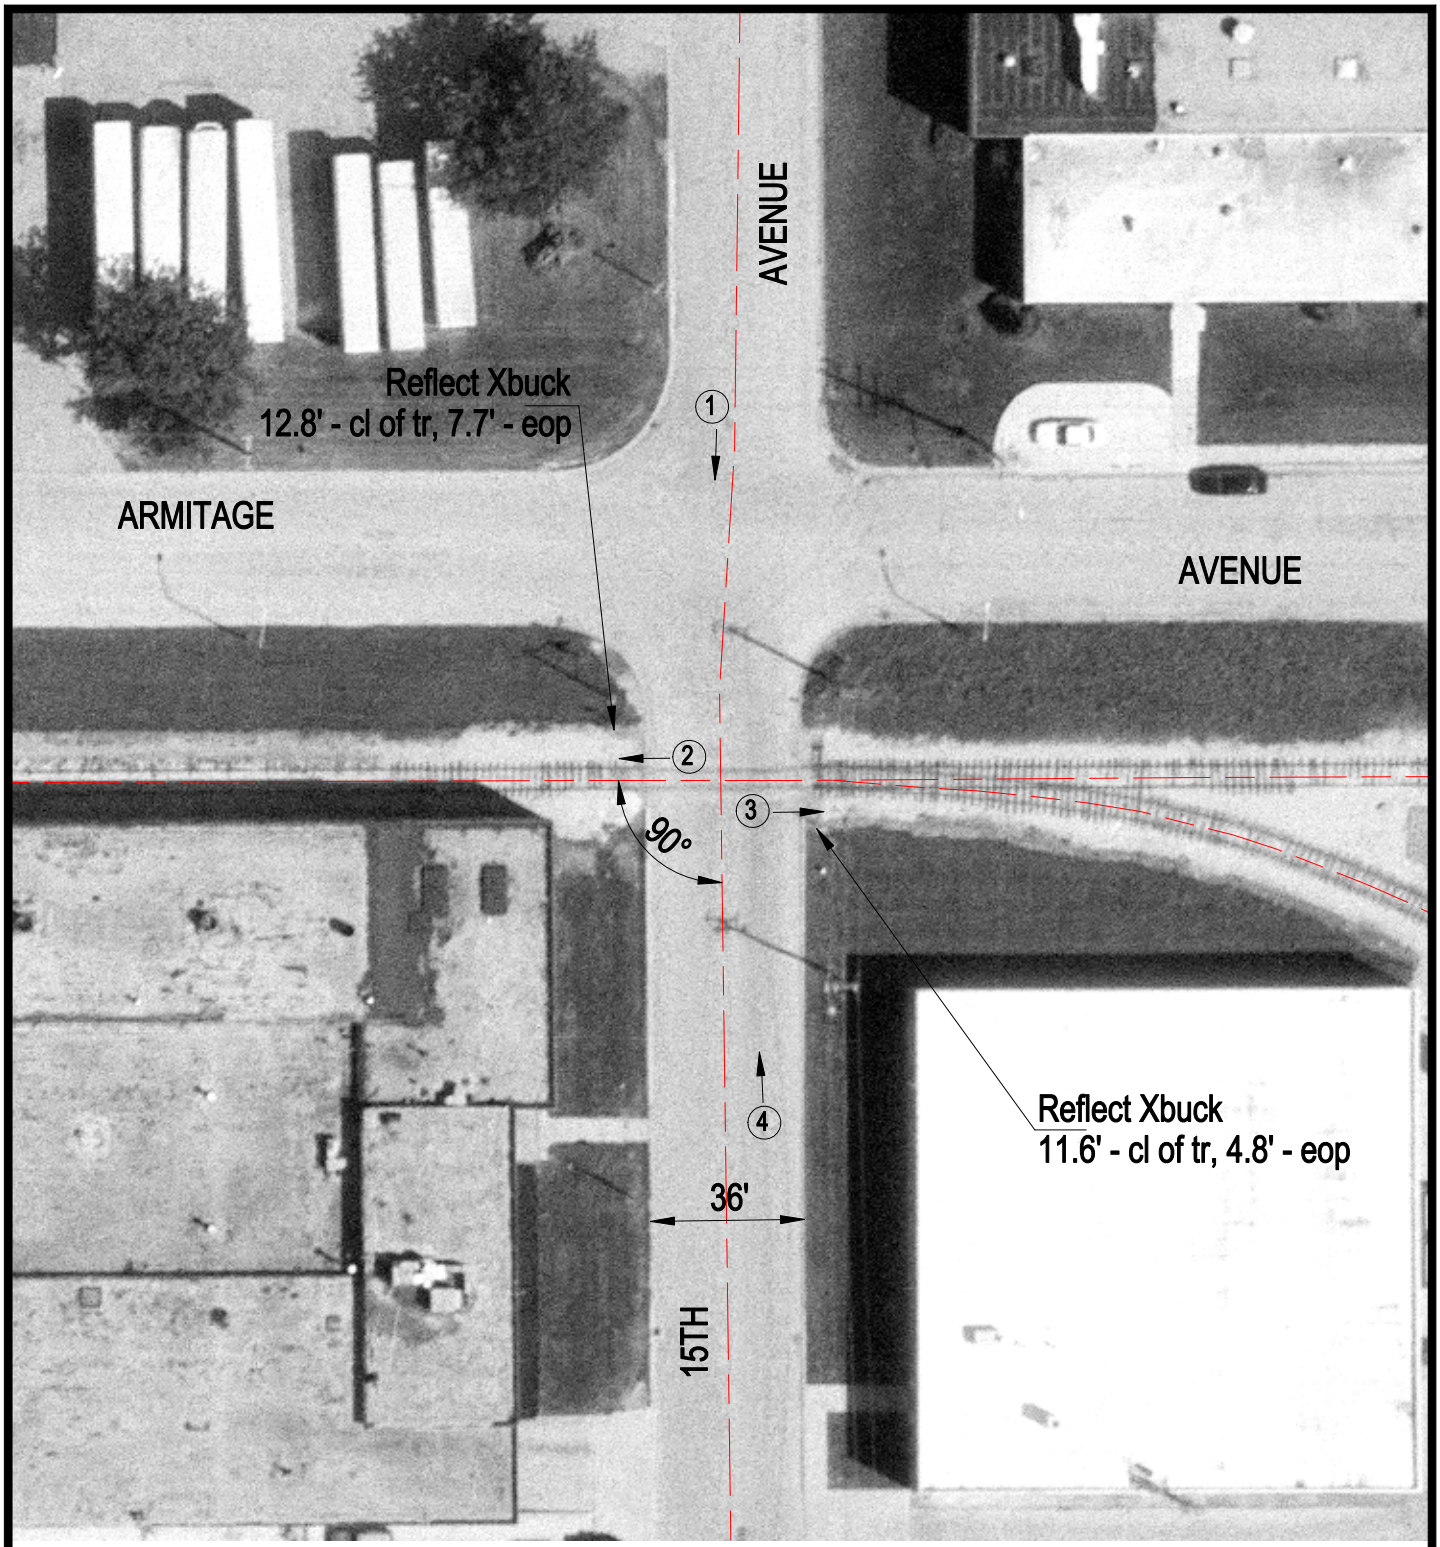

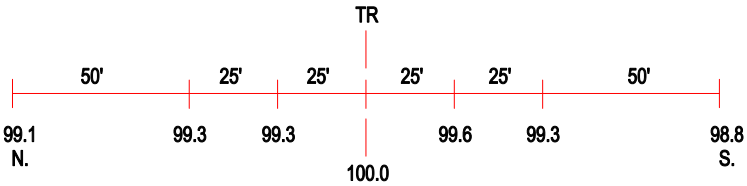

ROAD PROFILE

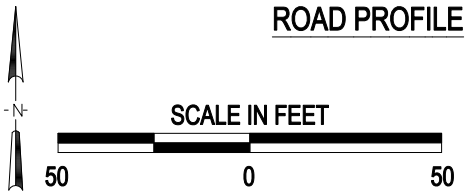

3 Photo Location

Crossing #:	326743D
Location:	Cook Co., City of Melrose Park (I)
Lat/Long:	41°54'55" / 87°51'08"
Railroad:	IHB
Street:	15th Avenue
Railroad Milepost:	36.97
Crossing Protection:	Signs