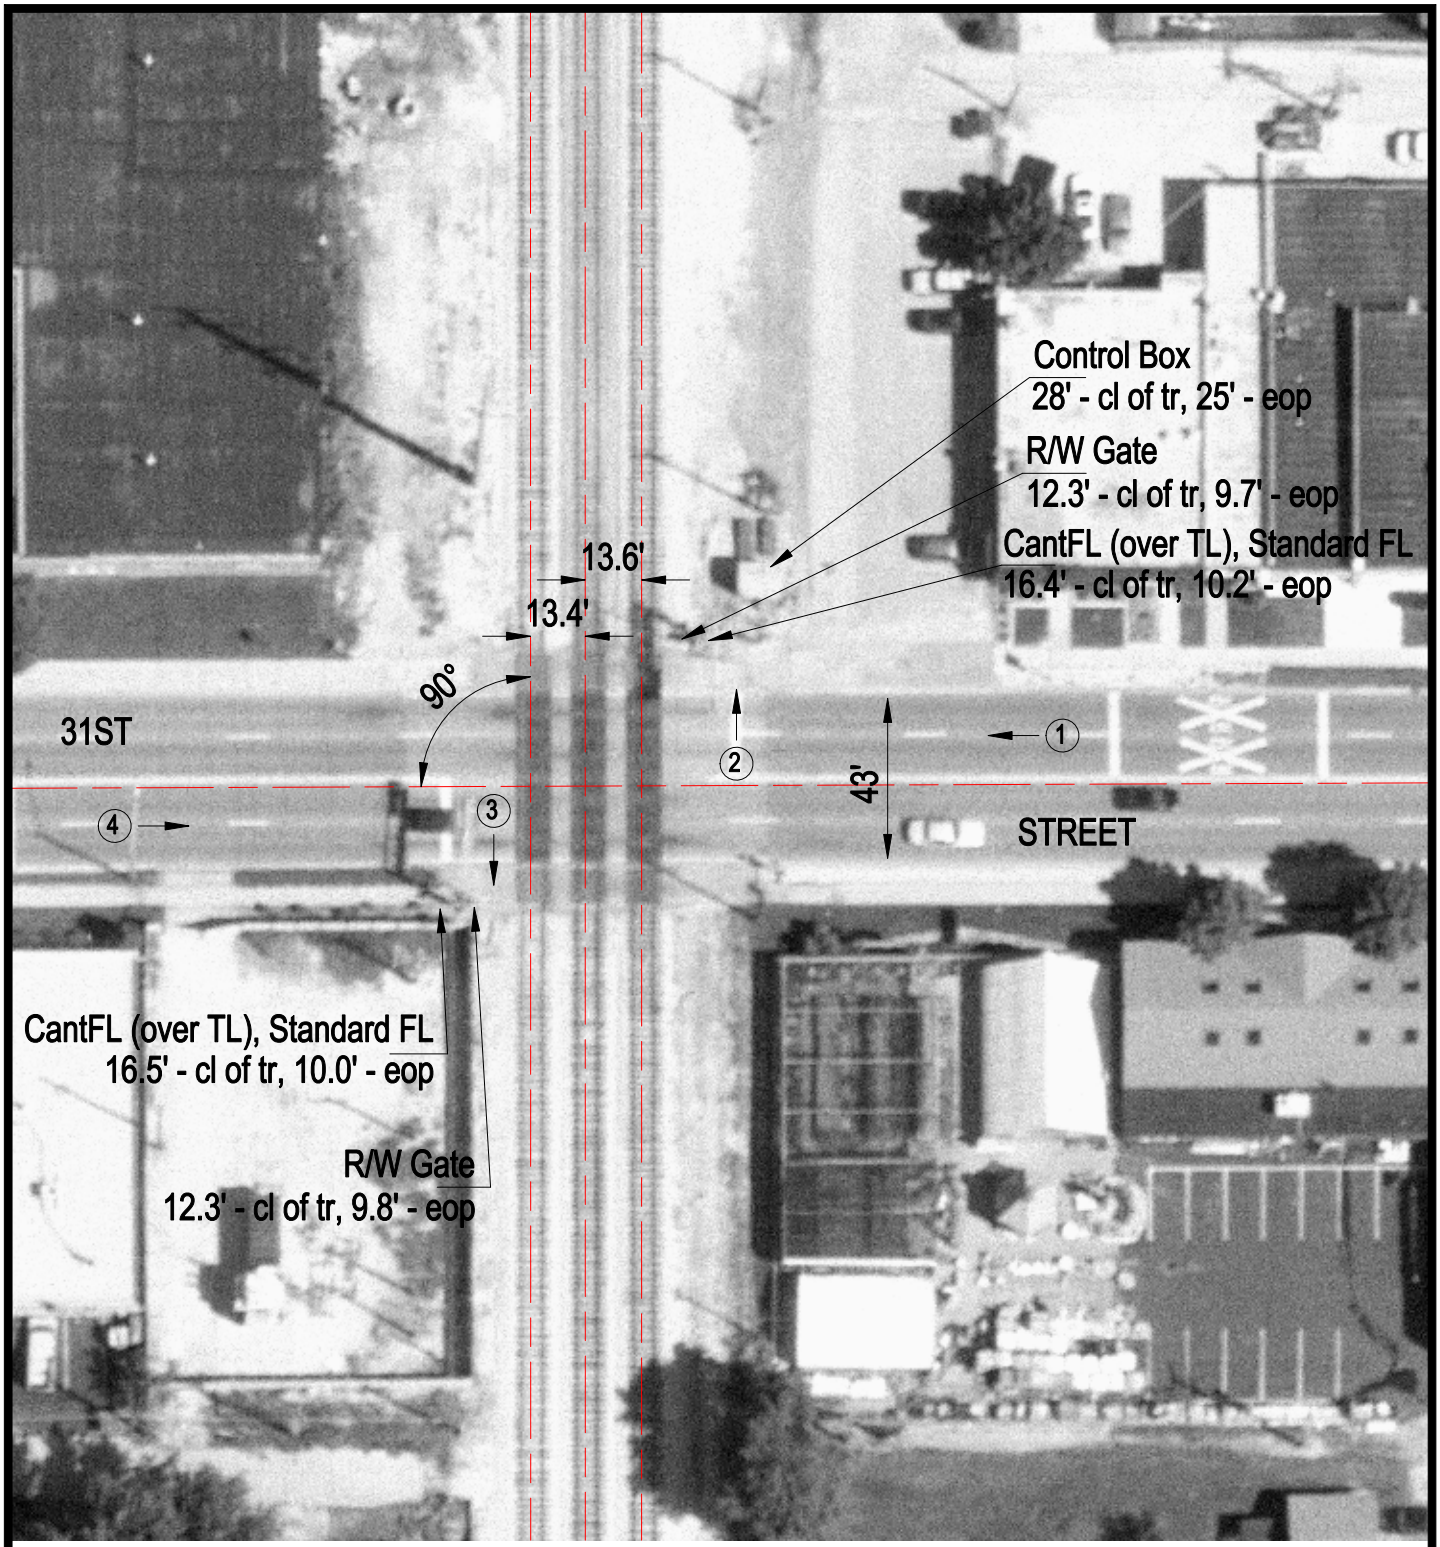

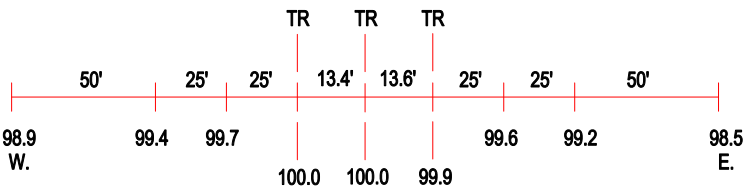

ROAD PROFILE

N

SCALE IN FEET

50 0 50

3 Photo Location

Crossing #:	326859E
Location:	Cook Co., City of LaGrange Park (I)
Lat/Long:	41°50'05" / 87°51'53"
Railroad:	IHB
Street:	31st Street
Railroad Milepost:	31.52
Crossing Protection:	Train Activated Devices