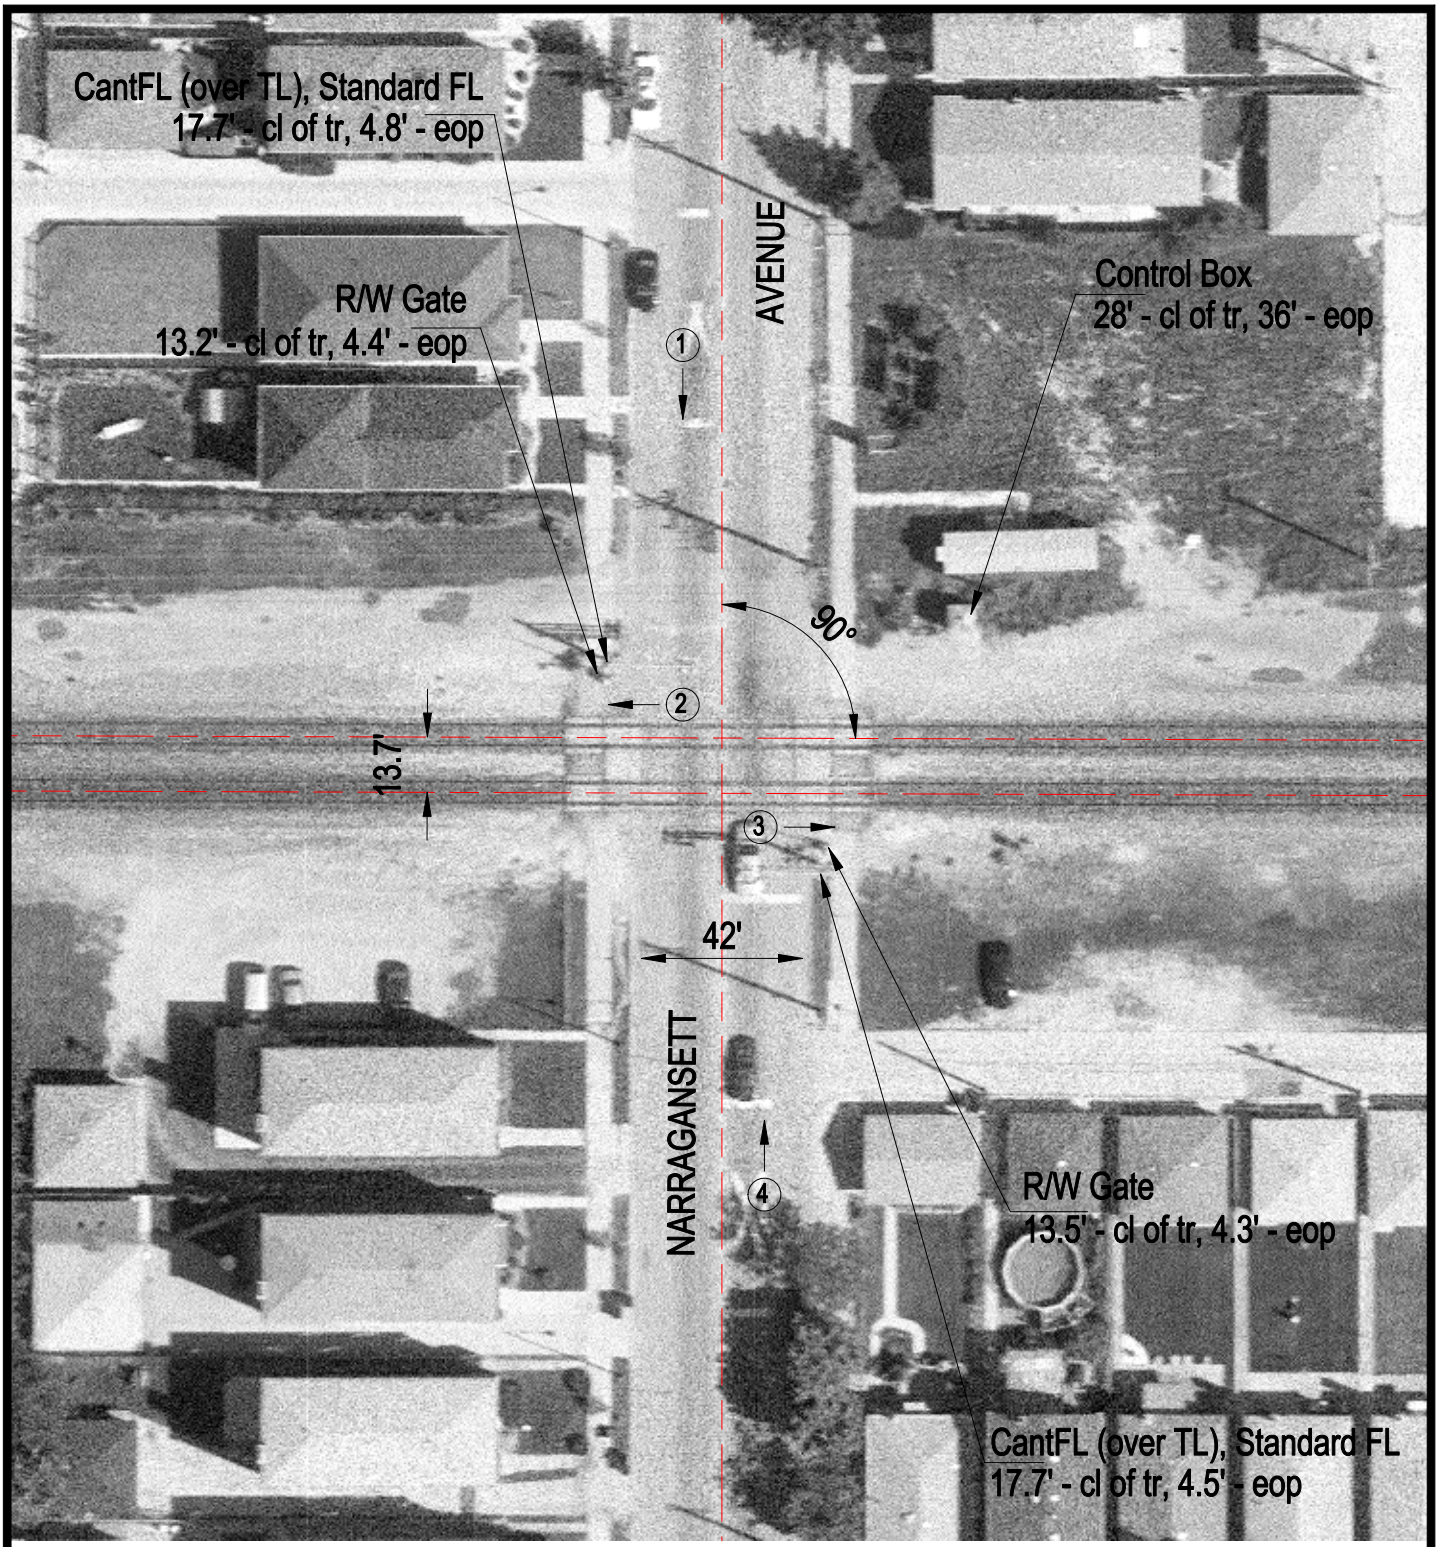

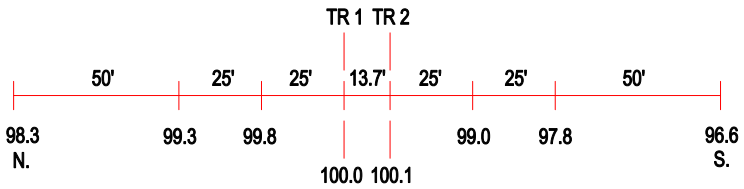

ROAD PROFILE

3 Photo Location

Crossing #:	326915J
Location:	Cook Co., City of Chicago (I)
Lat/Long:	41°47'02" / 87°46'54"
Railroad:	BRC
Street:	Narragansett Avenue
Railroad Milepost:	2.98
Crossing Protection:	Train Activated Devices